



PACE INDUSTRIES

1081 SOUTH SECOND WEST • P. O. BOX 2605 • SALT LAKE CITY, UTAH 84110 • (801) 521-3740

PLAINTIFF'S EXHIBIT

ASA-1594

January 31, 1972

American Smelting & Refining Co.
Salt Lake City, Utah

Attention: Mr. Bob Jones
Engineering Dept.

Re: El Paso, Texas Plant

Gentlemen:

In line with previous discussions and with reference to your sketch submitted, we are pleased to offer for your consideration and evaluation the following bill of material for the water column and related items:

- 1 - RELIANCE W-350-X No-Alarm Column, per dwg. AB-13871
- 1 - RELIANCE #403-RS Gage Valves, per dwg. B-4882-9
- 1 - RELIANCE C-99 Gage Insert, per dwg. B-4366-8
- 1 - RELIANCE, set of 3 #3C-311 Try Cocks, per dwg. A-7480
- 1 - RELIANCE E-300 Wall Mount Eye-Hye complete with
Unitemp reservoir, 18" wall mount remote gage
with shutoff valves and Vizzene fluid, per
dwg. D-9082-2

Attached are 3 copies each of above drawings which have been CERTIFIED for your use. We request that when this equipment is ordered that one copy of each drawings be sent to us with the order and these should be marked as "approved" or "approved with changes as noted" as applicable.

Yours very truly,

PACE INDUSTRIES

Ernest L. Allred
Ernest L. Allred


ELA:A
Encls.

cc: Clark-Reliance Corp.
M. C. Parker

POWER PLANT AND INDUSTRIAL EQUIPMENT


BILL OF MATERIAL

ITEM	PART. NO.	QUAN	DESCRIPTION	DWG. NO.
A	GC310-1	1	BODY-65-5-5 BRONZE - PAT. 7372	A-7372
B	GC310-2	1	STEM-" " " " - PAT. NO. 2010	A-7481
C	GC310-3	1	SEAT 7/16" DIA. MONEL	A-7481
D	GC310-4	1	PENCIL - HARD COPPER	A-7481
E	GC310-5	1	WEIGHTED LEVER - CAST IRON	A-3559-1
F	PG4-4	1	HEX. STEEL NUT - 7/16"-14 TH'D	
G	BG403R-16	1	"S" HOOK - PLATED STEEL	
	GC311-1	1	3/4" THD BODY-65-5-5 BRZ. - PAT. 7372	A-7372

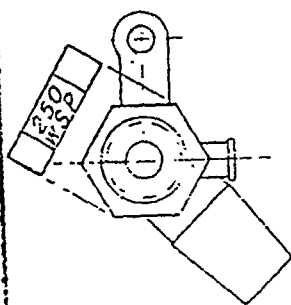


PART. NO. GC310 - 1/2" PIPE THREAD

PART. NO. GC311 - 3/4" PIPE THREAD

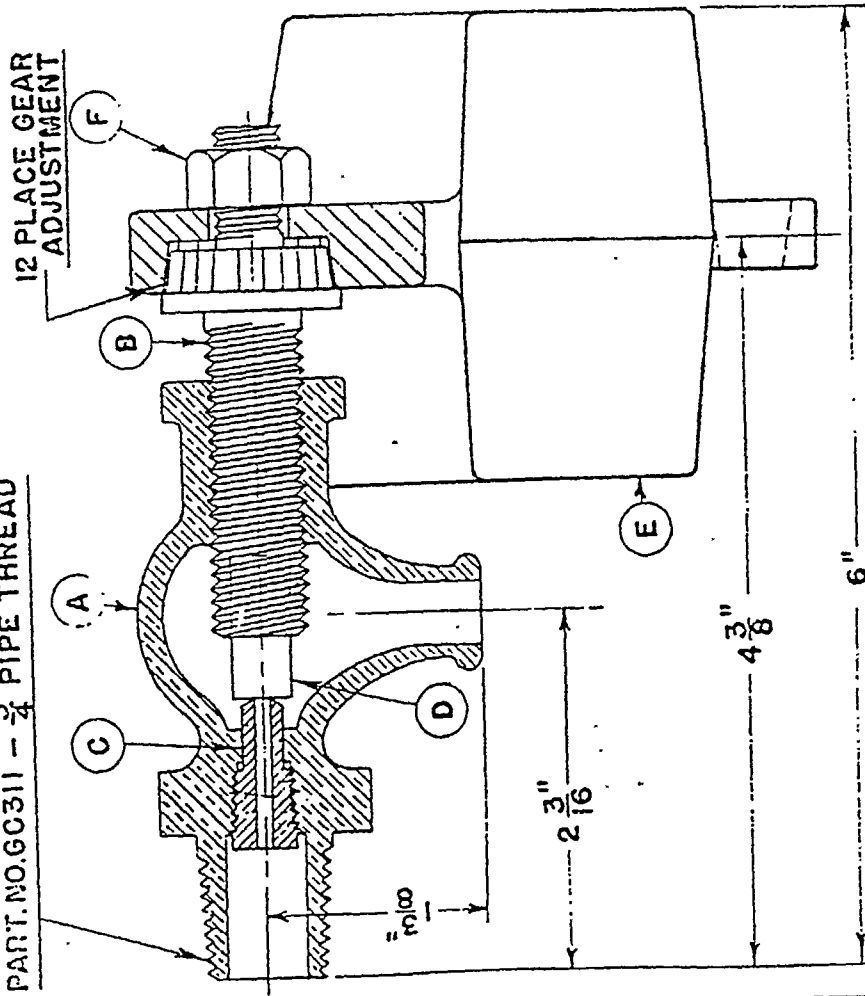

LEVER SHOWN IN
CLOSED POSITION

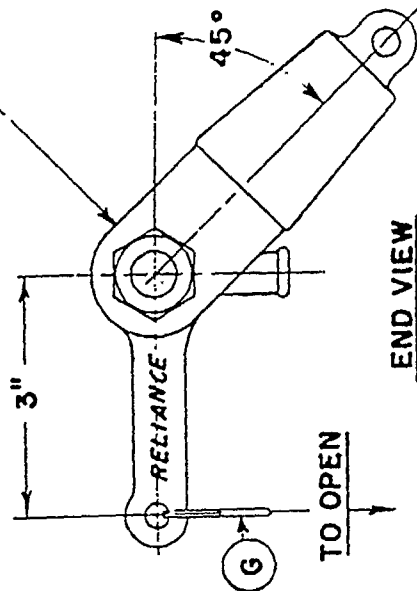

END VIEW

CLARK-RELIANCE
CLEVELAND, OHIO

NO. GC310 & GC311 GAGE COCK
WITH WEIGHTED LEVER

SCALE- NONE DATE- 6-9-52

DRAWN BY- N.K.

TRACED BY-

NO. A-7480

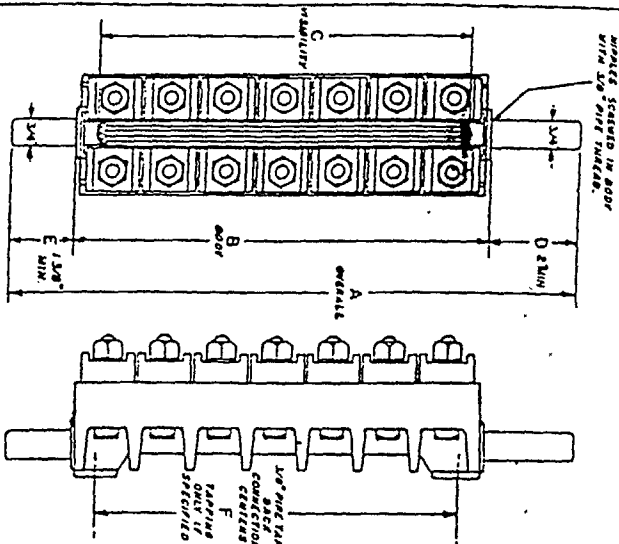


FIG. 1

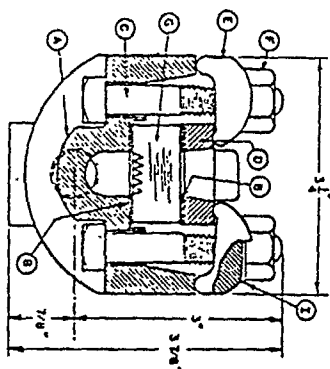


FIG. 3

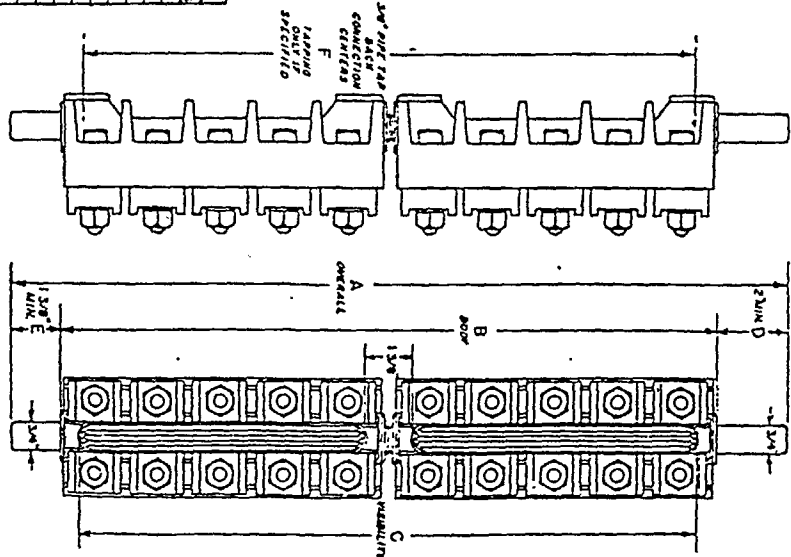


FIG. 2

MFD. IN STANDARD SIZES

NO.	A	B	C	D	E	F	BOOTS/BOOTS	NET
C4	7 7/8	6 3/4					8	11.5
C5	9	7 7/8					10	12
C6	10 1/4	9 1/8					12	14
C7	11 3/8	10 3/8					14	16
C8	13	11 3/4					16	17 1/2
C9	15 1/4	13 1/2					18	19

MFD. IN STANDARD SIZES

NO.	A	B	C	D	E	F	BOOTS/BOOTS	NET
C4	7 7/8	6 3/4					8	11.5
C5	9	7 7/8					10	12
C6	10 1/4	9 1/8					12	14
C7	11 3/8	10 3/8					14	16
C8	13	11 3/4					16	17 1/2
C9	15 1/4	13 1/2					18	19

NOTE:
FOR STANDARD RELIANCE WATER GAGE VALVES
OVERALL "A" SHOULD BE 3/4" LESS THAN THE
WATER GAGE VALVE CENTERS.
"B" & "C" SHOW THE MINIMUM LENGTH
NIPPLES WHICH CAN BE USED WITH THESE VALVES.
M.S.R. 230 P.S.I. (STEAM SERVICE)


SIZES AS USED WITH RELIANCE WATER GAGE VALVES

VERTICAL				TILTVIEW			
NO.	A	B	C	NO. OF PRISMATIC GAGE	TOP NIPPLE "D"	BOTTOM NIPPLE "E"	VERTICAL CENTERS
C4	7 7/8	6 3/4		1	1/2	1/2	16
C5	9	7 7/8		1	1/2	1/2	18
C6	10 1/4	9 1/8		1	1/2	1/2	20
C7	11 3/8	10 3/8		1	1/2	1/2	22
C8	13	11 3/4		1	1/2	1/2	24
C9	15 1/4	13 1/2		1	1/2	1/2	26


MFD. IN STANDARD SIZES

NO.	A	B	C	D	E	F	BOOTS/BOOTS	NET
C4	16	14 7/8					16	22
C5	18 1/4	17 1/8					20	24
C6	20 1/4	19 1/8					24	28
C7	22 1/4	21 1/8					28	32
C8	24 1/4	23 1/8					32	36
C9	26 1/4	25 1/8					36	40



RELIANCE "C" TYPE PRISMATIC
GLASS INSERTS
DATE: 6-1-57
DESIGNED BY: C.E.G.
CHECKED BY: C.E.G.
NO. B-4366-8

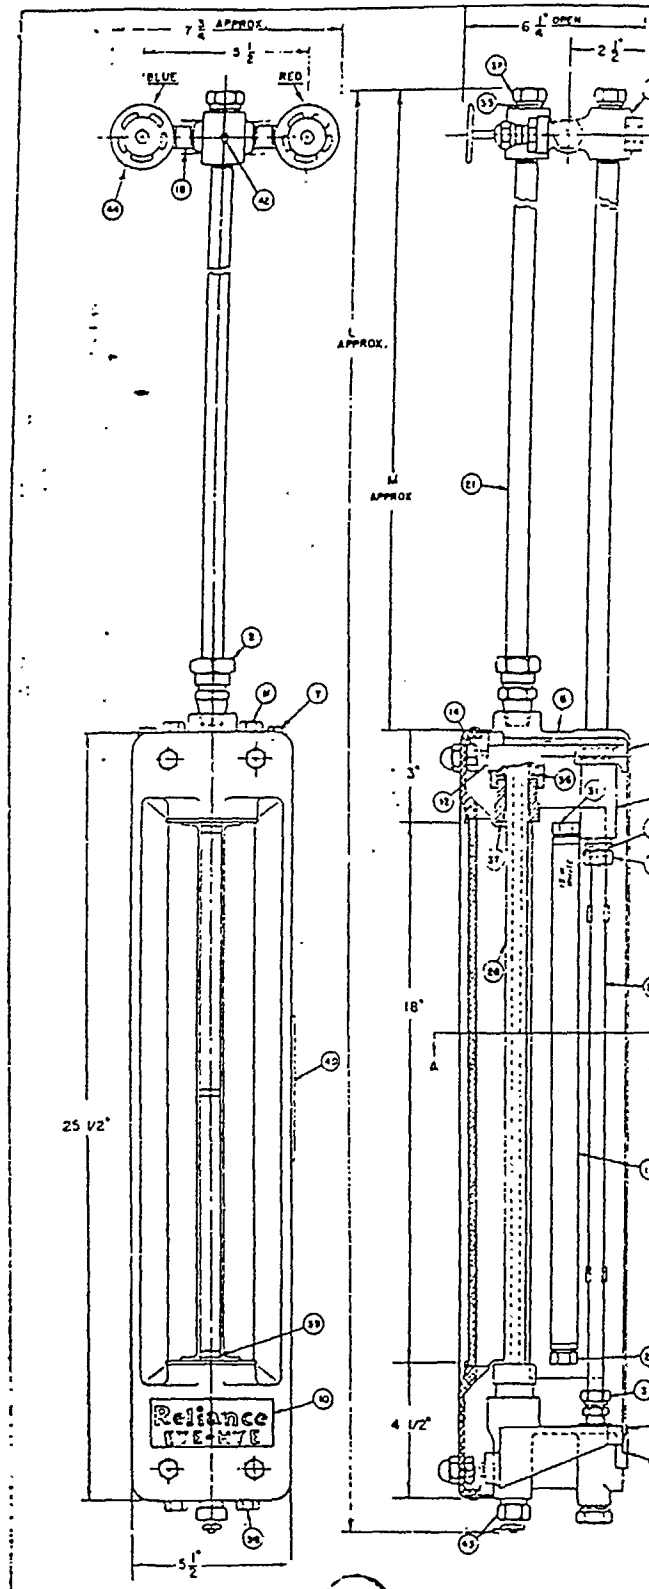

ITEM	PART NO	QUAN	DESCRIPTION	DWG NO	MATERIAL
1	E300-10	1	FLANGE B.O.C.A. A-315	A-315-1	STEEL C.D.
2	E312	1	WALNUT WALK CONNECTION SIZE 1/2" X 1/2"	A-315-2	STEEL C.D.
3	E313	1	WALNUT WALK CONNECTION SIZE 1/2" X 1/2"	A-315-3	STEEL C.D.
4	E314	1	WALNUT WALK CONNECTION SIZE 1/2" X 1/2"	A-315-4	STEEL C.D.
5	E315	1	WALNUT WALK CONNECTION SIZE 1/2" X 1/2"	A-315-5	STEEL C.D.
6	E300-5	1	BACKET FOR LAMP ASSEMBLY	A-7400-2	STEEL C.D.
7	E313 H/2	1	UP-1/2" JAM NUT	A-315-1	STEEL C.D.
8	E313 H/2	1	UP-1/2" JAM NUT	A-315-1	STEEL C.D.
9	E321-1	1	FACE PLATE 1/2" X 1/2" X 1/2" X 1/2" X 1/2" X 1/2"	A-315-1	STEEL C.D.
10	E321-2	1	FACE PLATE 1/2" X 1/2" X 1/2" X 1/2" X 1/2" X 1/2"	A-315-2	STEEL C.D.
11	E321-3	1	FACE PLATE 1/2" X 1/2" X 1/2" X 1/2" X 1/2" X 1/2"	A-315-3	STEEL C.D.
134	E321-126	1	FACE PLATE 1/2" X 1/2" X 1/2" X 1/2" X 1/2" X 1/2"	A-315-126	STEEL C.D.

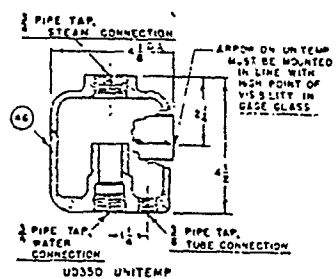


MODEL NO	L	P	M
E300-1	41 1/2	2	1A 1/4
E300-2	45 1/2	4	1B 1/4
E300-3	47 1/2	5	1C 1/4

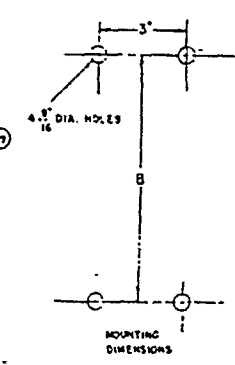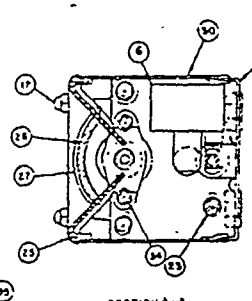


CLARK-RELIANCE
 ASSEMBLY DRAWING
 MODEL E300 EYE-MYE
 SCALE-1/2\"/>

PACE INDUSTRIES
 THE CLARK-RELIANCE MACHINERY CO.
 P.O. BOX 8311 BOISE, IDAHO 83707
 PHONE (208) 375-9786

 

1000 EAST 12TH AVENUE
 CLEVELAND, OHIO 44115
 PHONE (216) 372-5755

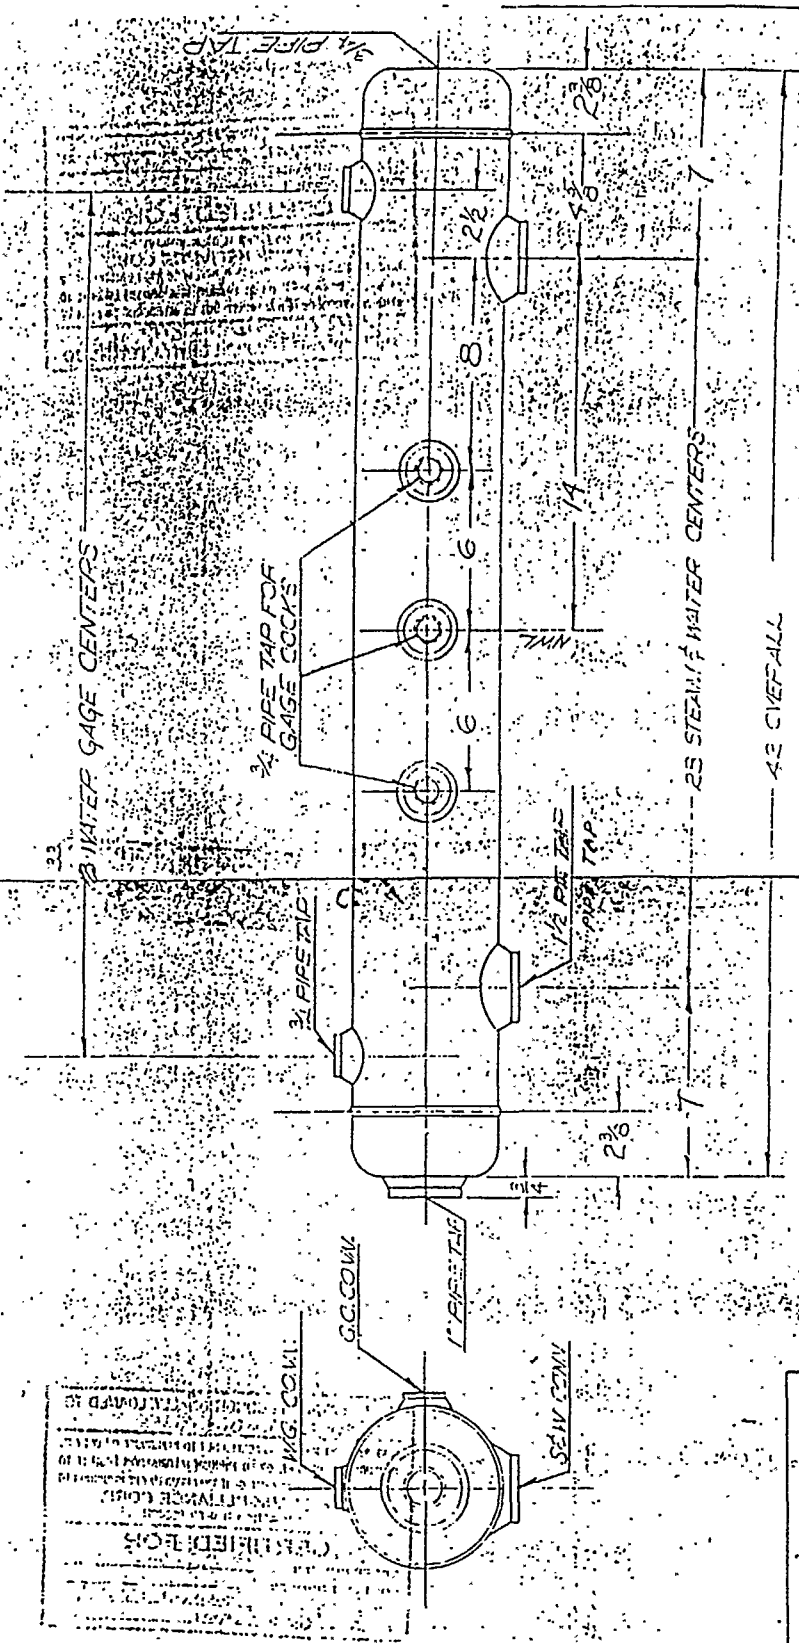

FINISH TUBING 3/2 OVERALL
 HYDROSTATIC TEST AT 700 PSI
 MARK NAME PLATE
 MODEL NO. W-250X
 DWG. NO. A1313 B71
 DESIGN PRESSURE 350 LBS

THE CLARK-RELIANCE CORP. CLEVELAND, OHIO, U.S.A.		DRAWING NO. AP-13871	REV. 1
MODEL NO. W-250X DWG. NO. A1313 B71 DESIGN PRESSURE 350 LBS		SCALE: 1/2" = 1'-0" DATE: 11/13/81	
REVISIONS No. Description Date By			
1. 11/13/81 1. 11/13/81 1. 11/13/81 1. 11/13/81			