


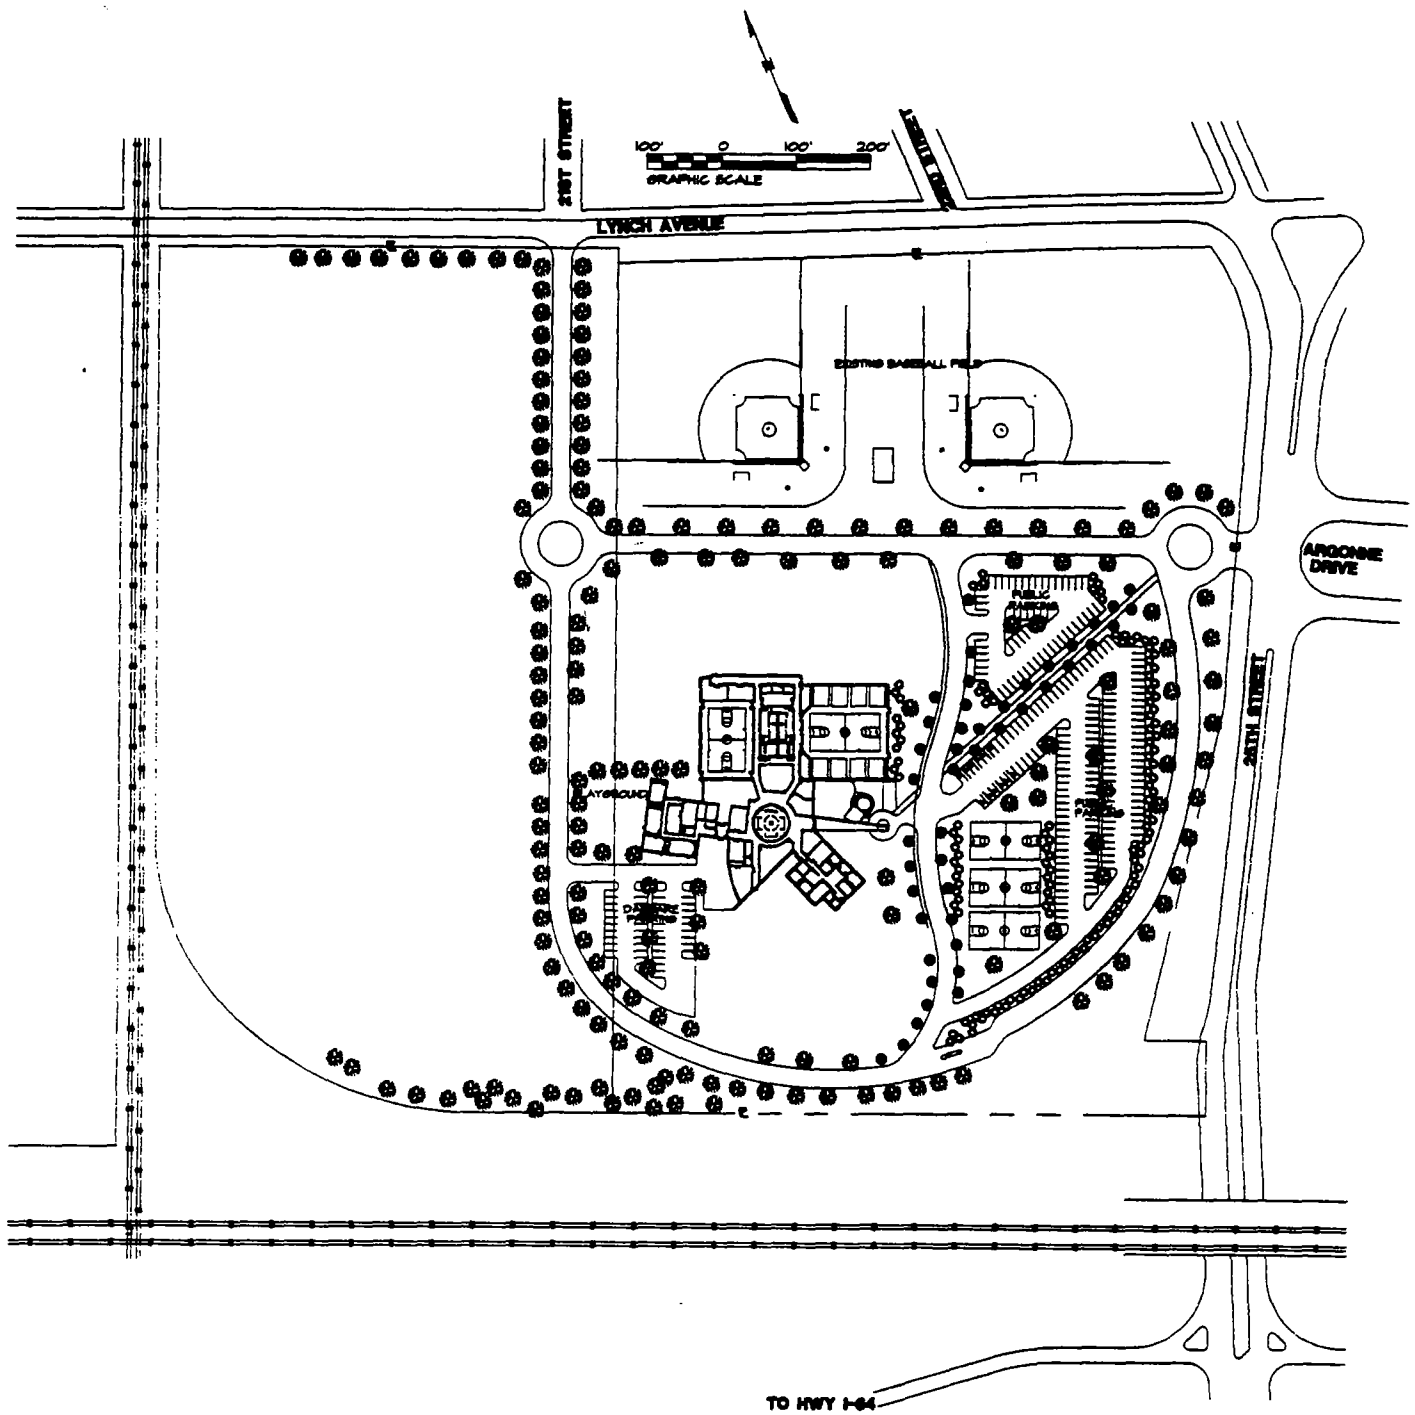

Jackie Joyner-Kersey Youth Center

Project No. 9509-22

Grice Group Architects

4902 Linden Boulevard
Baltimore, MD 21208
(410) 528-4828
(410) 528-1071 (Fax)

Sheet No:

Drawing Title:

Date:


First Phase Site Plan

July 1, 1996

DSW 137123

STLCOPCB4037081

STLCOPCB4037082

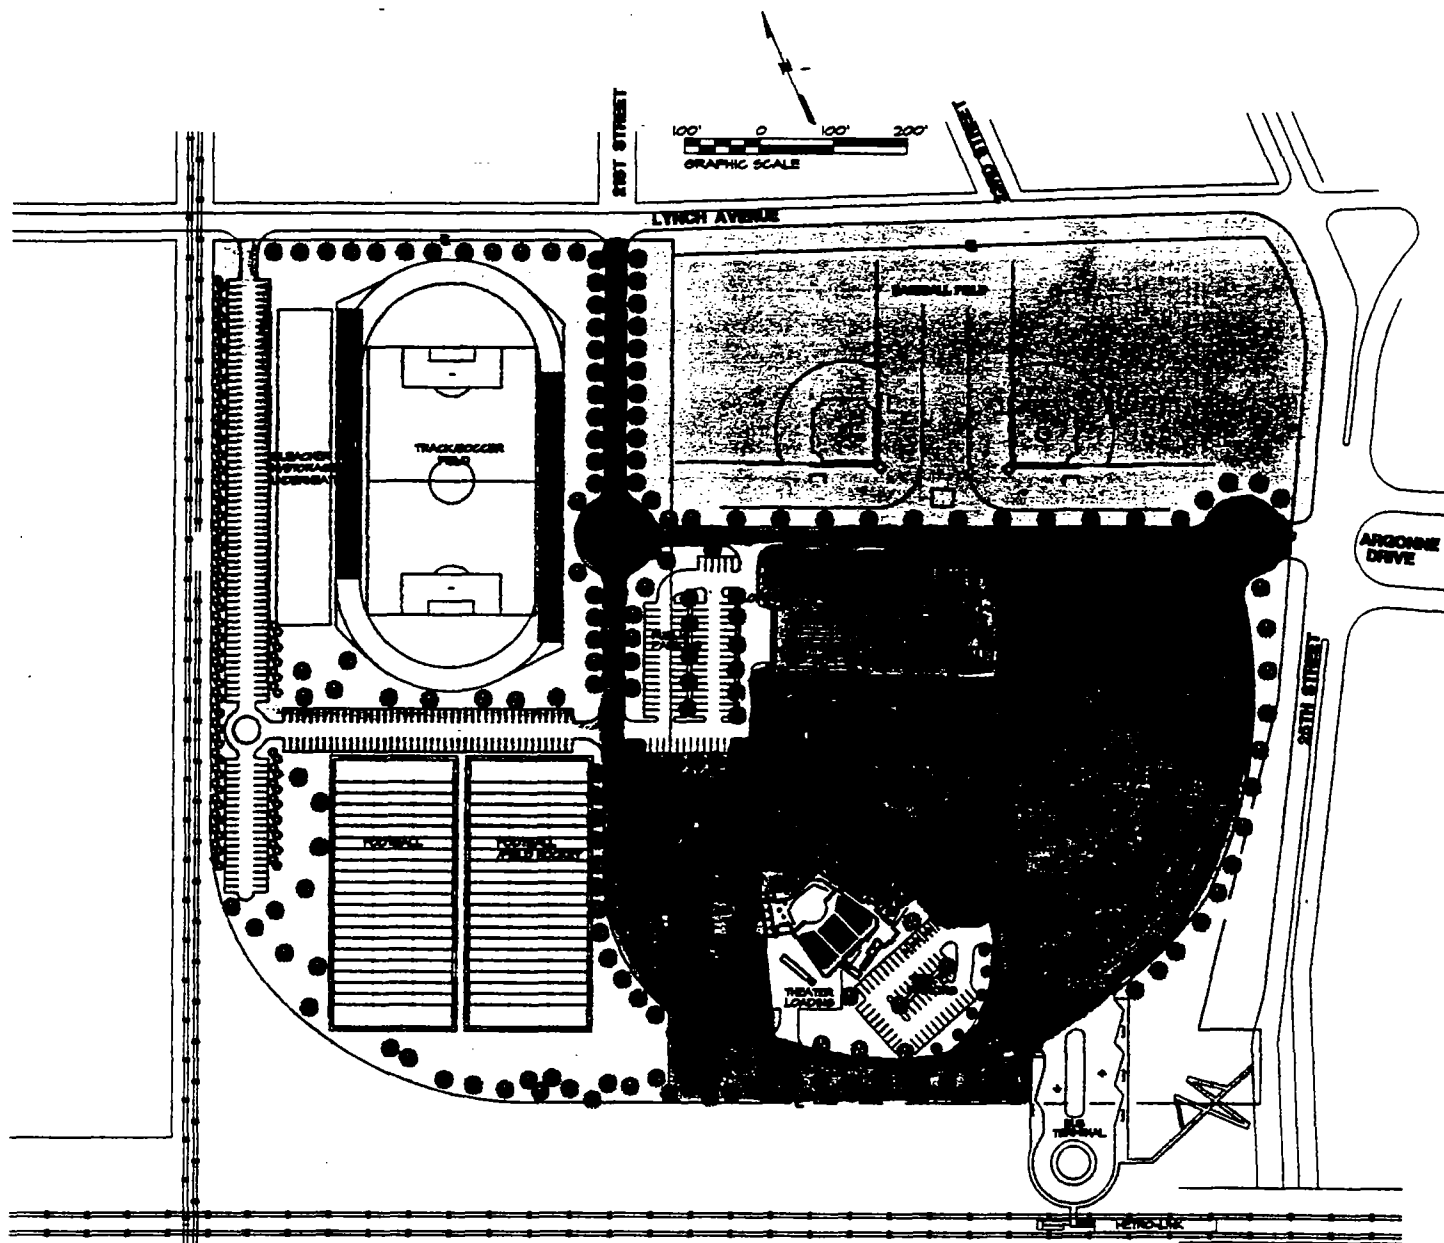

Jackie Joyner-Kersey Youth Center

Project No. 9509-22

Ortso Group Architects

4902 Linden Boulevard
Baltimore, MD 21208
(410) 528-1520
(410) 528-1511 (fax)

Sheet No:

1-4

Drawing Title:

Master Site Plan

Date:

July 1, 1996

DSW 137125

STLCOPCB4037083

BUILDING PROGRAM SUMMARY

TOTAL BUILDING AREA:	90,216 SQ. FT.
GYM. COMPLEX	30,975 SQ. FT.
EDUCATION/ADMINISTRATION	21,450 SQ. FT.
DAYCARE CENTER	7,139 SQ. FT.
NATATORIUM	15,000 SQ. FT.
PERFORMING ART CENTER	15,652 SQ. FT.

GYM. COMPLEX

BASKETBALL COURT #1 (COLLEGE W/1000 SEATS)	13,320 SQ. FT.
BASKETBALL COURT #2 (HIGH SCHOOL)	7,124 SQ. FT.
TEAM ROOM (2)	852 SQ. FT.
FIRST AID	141 SQ. FT.
DIRECTOR	50 SQ. FT.
LOCKER ROOM (2)	2,161 SQ. FT.
EQUIPMENT STORAGE	714 SQ. FT.
BATHROOM	804 SQ. FT.
MECHANICAL/STORAGE	240 SQ. FT.
WEIGHING/STRENGTH	1,472 SQ. FT.

EDUCATIONAL/ADMINISTRATION

HALL OF FAME	2,000 SQ. FT.
MEETINGS/MUSIC & INSTRUMENTAL	1,000 SQ. FT.
GAME ROOM	1,440 SQ. FT.
PHOTO LAB	204 SQ. FT.
LIBRARY	2,148 SQ. FT.
COMPUTER TRAINING (2)	1,100 SQ. FT.
ART/RAFT	725 SQ. FT.
DRAFTING	510 SQ. FT.
CLASSROOM (2)	1,357 SQ. FT.
RECEPTION/WAITING	624 SQ. FT.
PROGRAM OFFICE (6)	2,356 SQ. FT.
CONFERENCE (2)	1,154 SQ. FT.
POLICE SUB-STATION	467 SQ. FT.
BATHROOM	357 SQ. FT.

WELLNESS DAYCARE CENTER

CLASSROOM (2 AGE UNDER 2)	1,120 SQ. FT.
CLASSROOM (2 AGE 2-5)	1,400 SQ. FT.
DIRECTOR	518 SQ. FT.
RECEPTION/WAITING	341 SQ. FT.
STAFF LOUNGE	218 SQ. FT.
KITCHEN	340 SQ. FT.
DINING	750 SQ. FT.
TOILET (4)	120 SQ. FT.
WORKROOM (4)	94 SQ. FT.
MECH. ROOM	120 SQ. FT.
JANITOR CLOSET	50 SQ. FT.

NATATORIUM

SWIMMING POOL (25 YARD)	7,668 SQ. FT.
CHANGE ROOM (2)	1,080 SQ. FT.
POOL OBSERVATION	381 SQ. FT.
CHILDREN'S POOL	2,510 SQ. FT.
BLEACHER/STORAGE	1,652 SQ. FT.

PERFORMING ART CENTER

FIRST FLOOR	
STAGE	2,250 SQ. FT.
STAGE WORKSHOP	884 SQ. FT.
AUDITORIUM (650 SEATS)	6,846 SQ. FT.
LOBBY/VESTIBULE	1,175 SQ. FT.
BOX OFFICE	100 SQ. FT.
COAT ROOM	100 SQ. FT.
BATH ROOM	518 SQ. FT.
ADMINISTRATION OFFICE	180 SQ. FT.
MAKE-UP ROOM	115 SQ. FT.
COSTUME WORKSHOP	125 SQ. FT.
BACKSTAGE BATH ROOM	220 SQ. FT.
STAGE MANAGER	100 SQ. FT.
DRESSING ROOM (2)	214 SQ. FT.
SCENE STORAGE	520 SQ. FT.
BALCONY LEVEL	
PROJECTION	150 SQ. FT.
LIGHT CONTROL	148 SQ. FT.
SOUND CONTROL	100 SQ. FT.
RADIO STUDIO	148 SQ. FT.

Jackie Joyner-Kersey Youth Center

Project No. 9609-22

Grice Group Architects

4882 Linden Boulevard
Baltimore, MD 21208
844-888-1888
844-888-8877 (fax)

Sheet No:

Drawing Title:

Date:

4-4
Program
July 1, 2006

DSW 137126

STLCOPCB4037084