


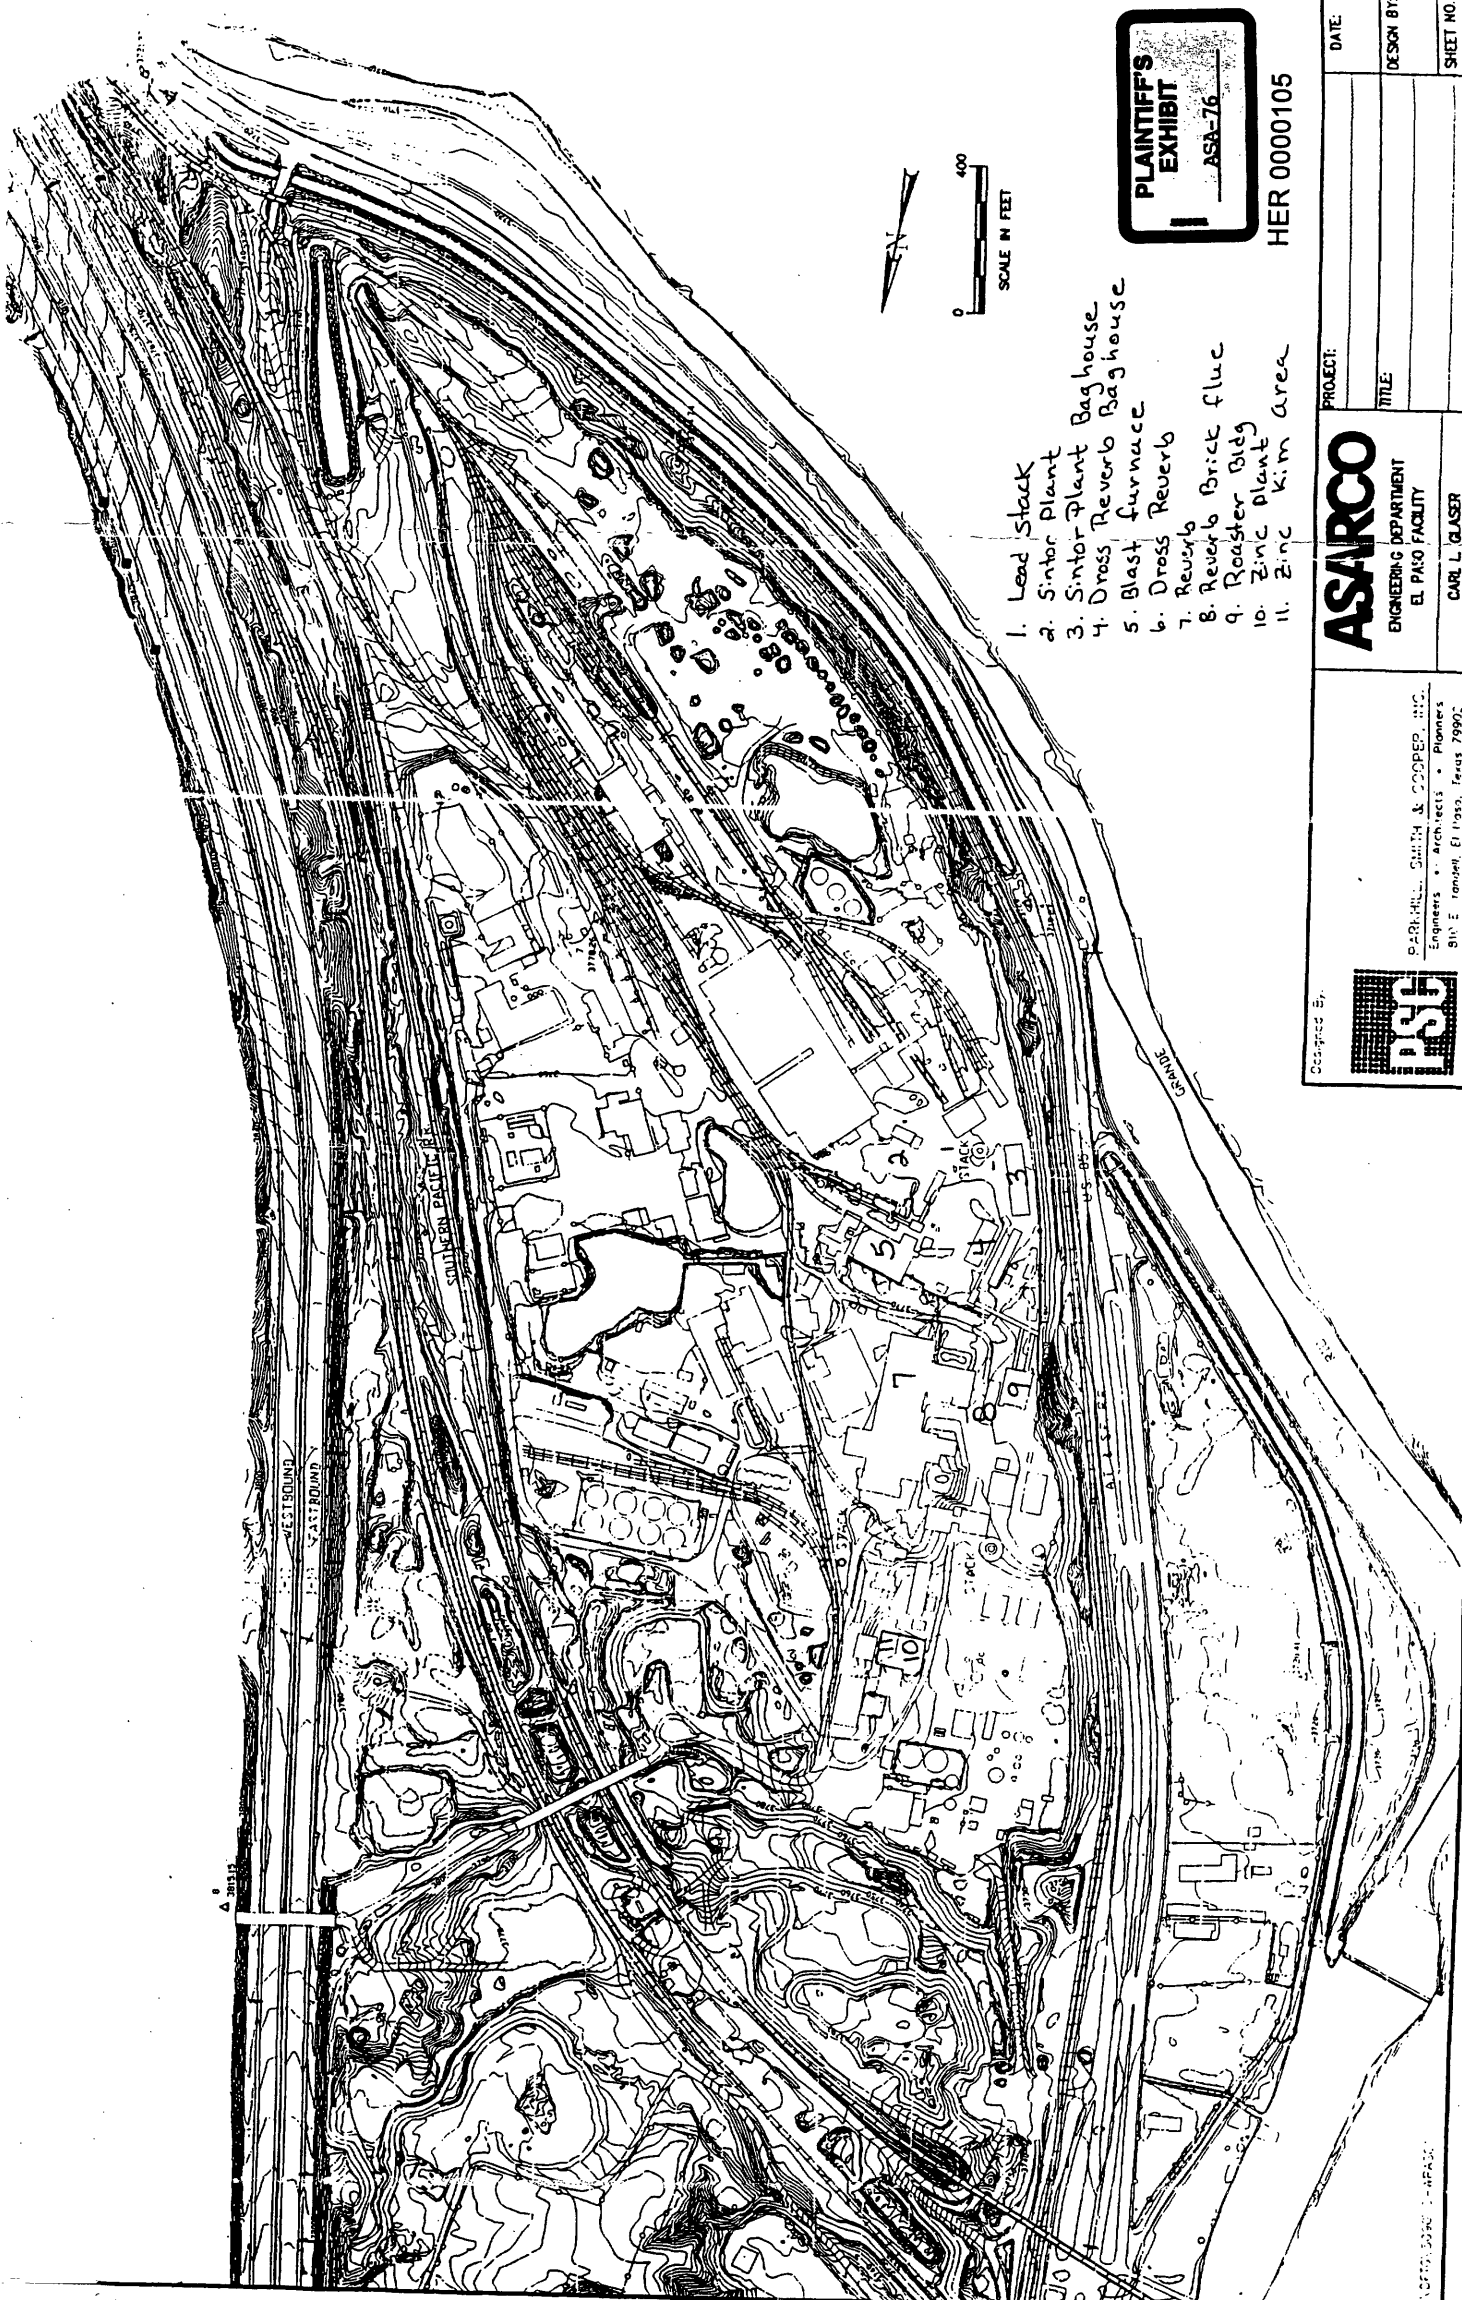

1. Lead stack
2. Sinter Plant
3. Sinter Plant Baghouse
4. Dress Reverb Baghouse
5. Blast furnace
6. Dress Reverb
7. Reverb
8. Reverb Brick fluc
9. Roaster Bldg
10. Zinc plant
11. Zinc kim area

PLAINTIFF'S
EXHIBIT
ASA-76

HER 0000105



ENGINEERING DEPARTMENT
EL PASO FACILITY

Designed by:

P. J. McALL, SMITH & COOPER, INC.
Engineers • Architects • Planners
910 E. Tansill, El Paso, Texas 79902

PROJECT:	DATE:
TITLE:	DESIGN BY:
CARL L. GLASER PLANT ENGINEER	SHEET NO.