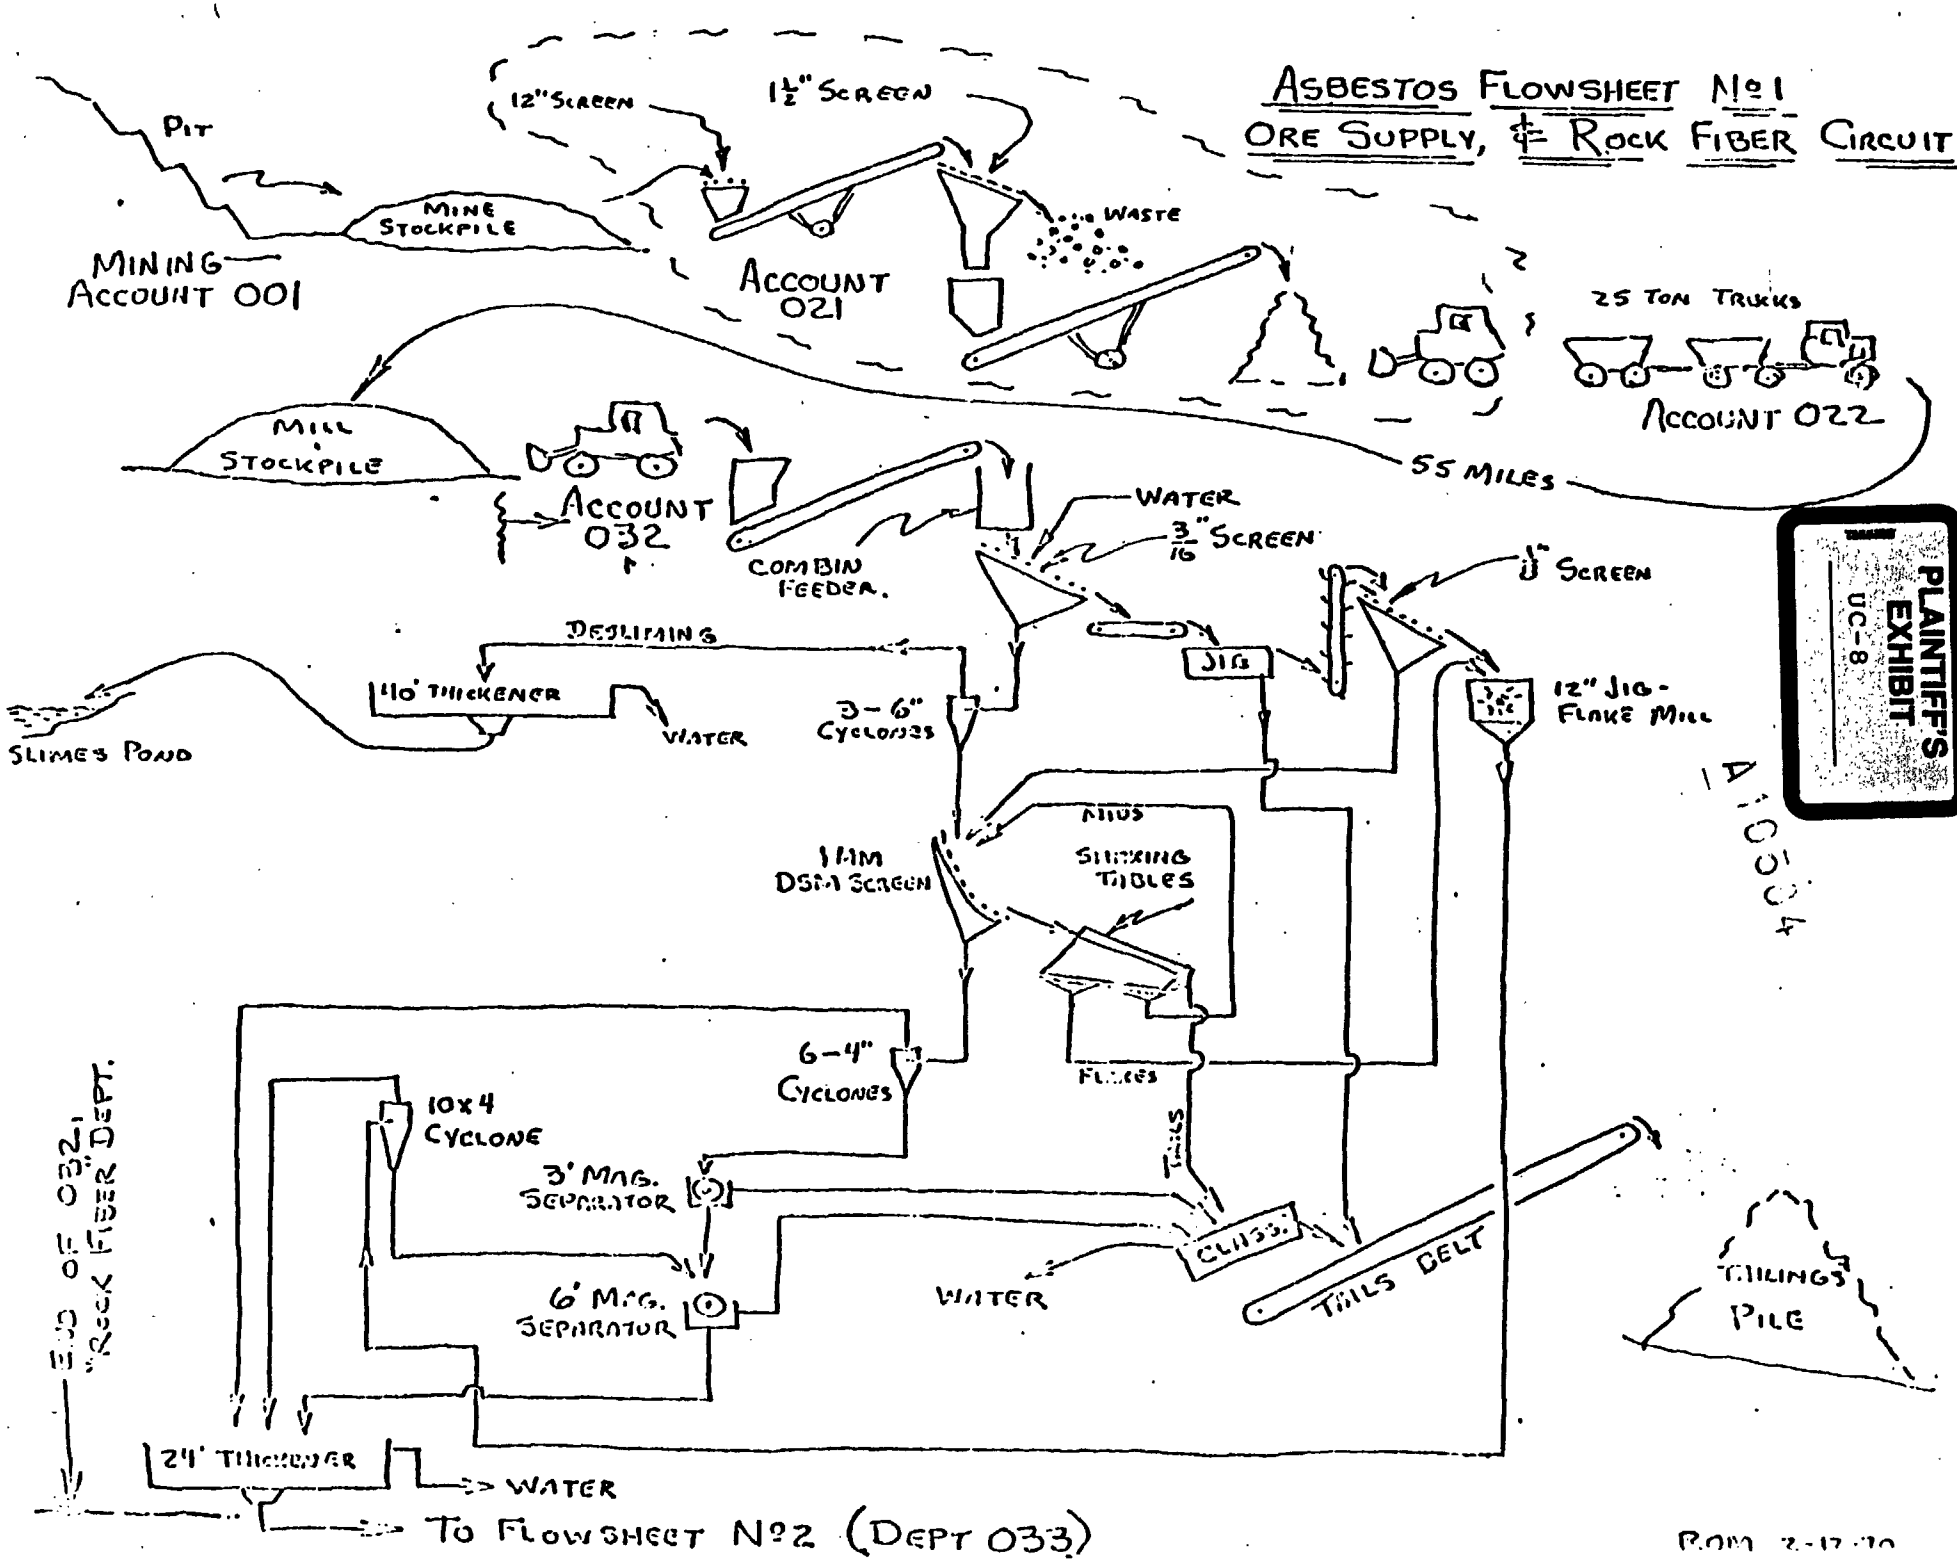
ASBESTOS FLOWSHEET No 1
ORE SUPPLY, & ROCK FIBER CIRCUIT
PIT
MINE STOCKPILE
MINING ACCOUNT 001
12" SCREEN
1½" SCREEN
WASTE
ACCOUNT 021
25 TON TRUCKS
ACCOUNT 022
55 MILES
MILL STOCKPILE
ACCOUNT 032
COMBIN FEEDER
WATER
3/16" SCREEN
1" SCREEN
DESLIMING
110' THICKENER
WATER
SLIMES POND
3-6" CYCLONES
JIG
12" JIG - FLAKE MILL
MIDS
11AM DSM SCREEN
SHAKING TABLES
FLAKES
6-4" CYCLONES
10x4 CYCLONE
3' MAG. SEPARATOR
6' MAG. SEPARATOR
TAILS
CLASS.
WATER
TAILS BELT
TAILINGS PILE
END OF 032, ROCK FIBER DEPT.
24' THICKENER
WATER
TO FLOWSHEET No 2 (DEPT 033)
PLAINTIFF'S EXHIBIT UC-8
DATE
JOB NO.

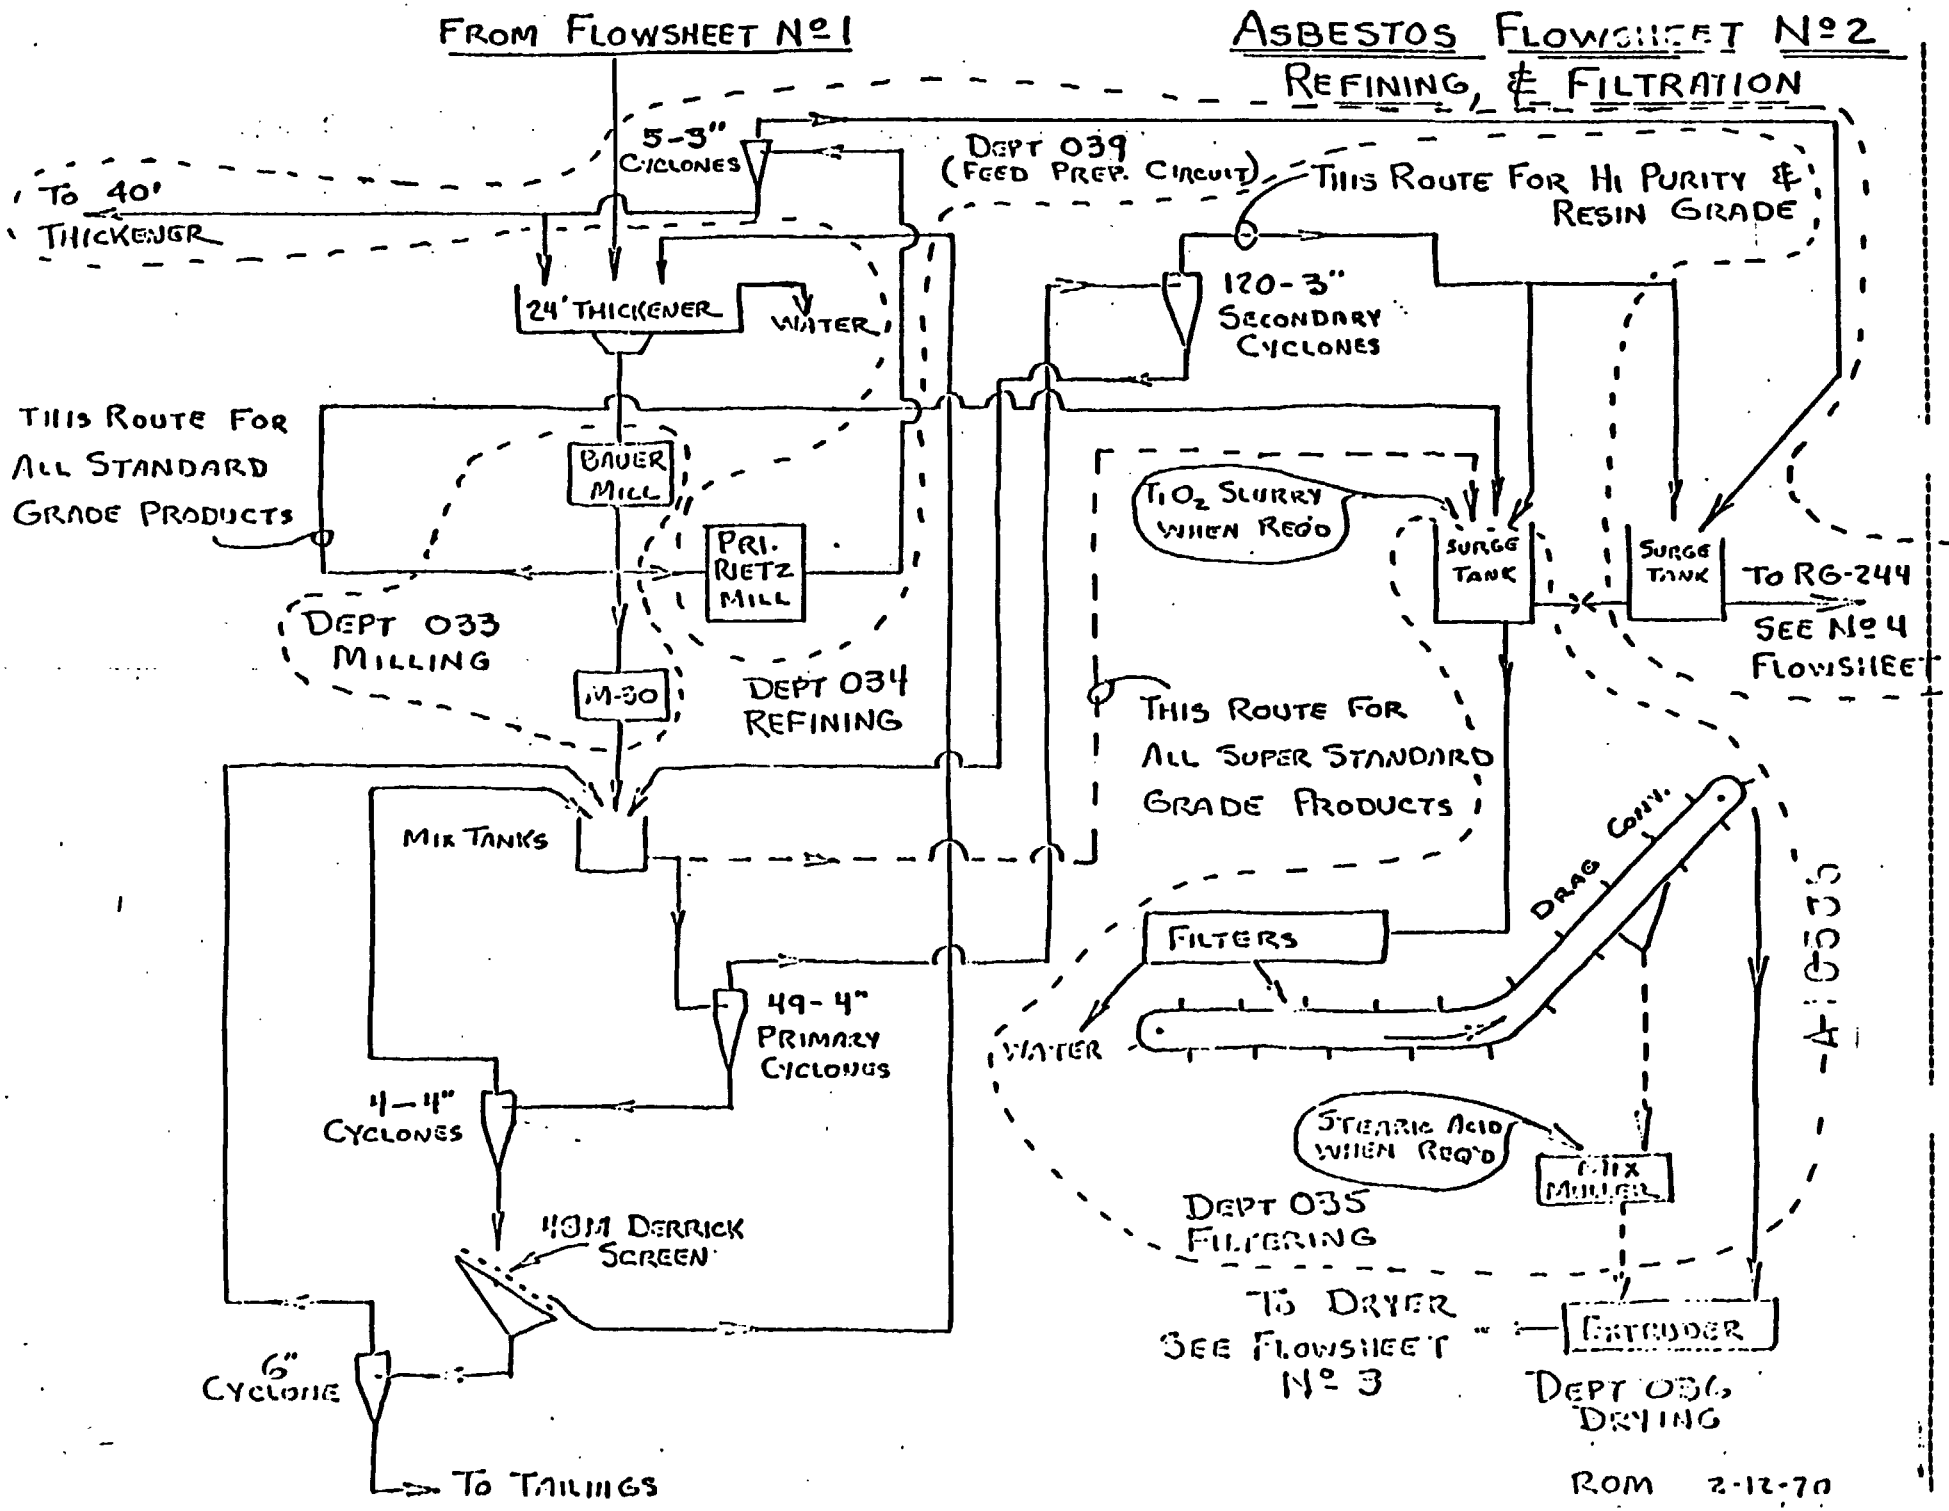
FROM FLOWSHEET Nº1
ASBESTOS FLOWSHEET Nº2
REFINING & FILTRATION
5-3" CYCLONES
DEPT 039 (FEED PREP. CIRCUIT)
THIS ROUTE FOR HI PURITY & RESIN GRADE
TO 40' THICKENER
24' THICKENER
WATER
120-3" SECONDARY CYCLONES
THIS ROUTE FOR ALL STANDARD GRADE PRODUCTS
BAUER MILL
PRI-RIETZ MILL
TiO_2 SLURRY WHEN REQ'D
SURGE TANK
SURGE TANK
TO RG-244
SEE Nº4 FLOWSHEET
DEPT 033 MILLING
M-30
DEPT 034 REFINING
THIS ROUTE FOR ALL SUPER STANDARD GRADE PRODUCTS
MIX TANKS
DRAG CONV.
FILTERS
49-4" PRIMARY CYCLONES
WATER
4-4" CYCLONES
STEARIC ACID WHEN REQ'D
MIX MULLER
40M DERRICK SCREEN
DEPT 035 FILTERING
TO DRYER SEE FLOWSHEET Nº 3
EXTRUDER
DEPT 036 DRYING
6" CYCLONE
TO TAILINGS
ROM 2-12-70
BY
CHKD. BY
DATE
DATE
JOB NO.

ASBESTOS FLOWSHEET Nº 3
FINAL PRODUCT HANDLING

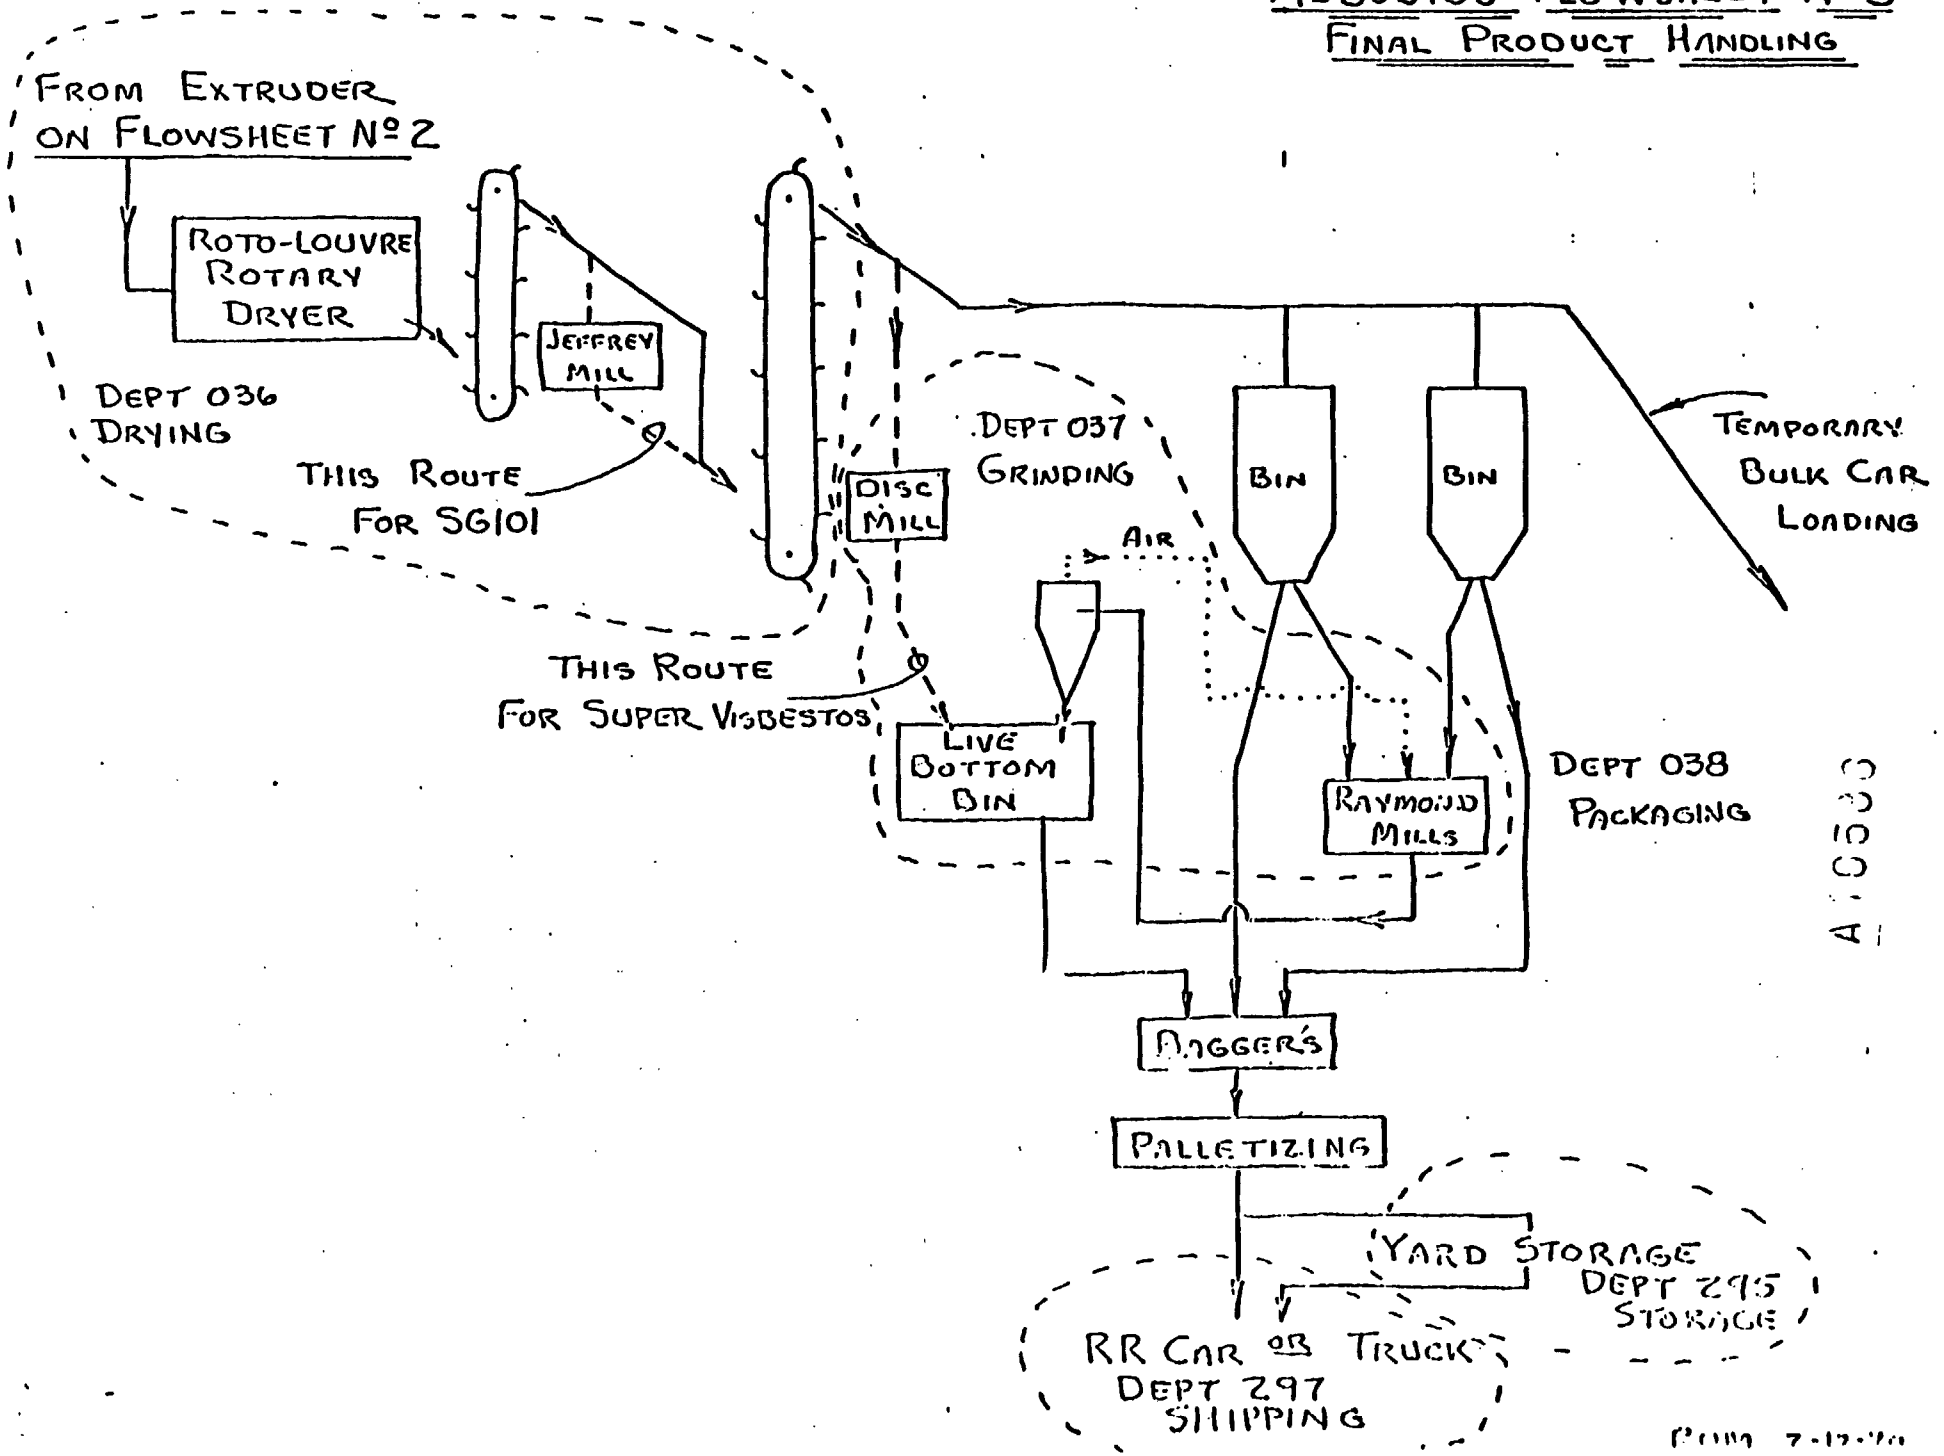

ASBESTOS FLOWSHEET No 4
RG-244 CIRCUIT
DEPT 039

(SEE FLOW SHEET No 2 FOR FEED PREP. CIRCUIT)

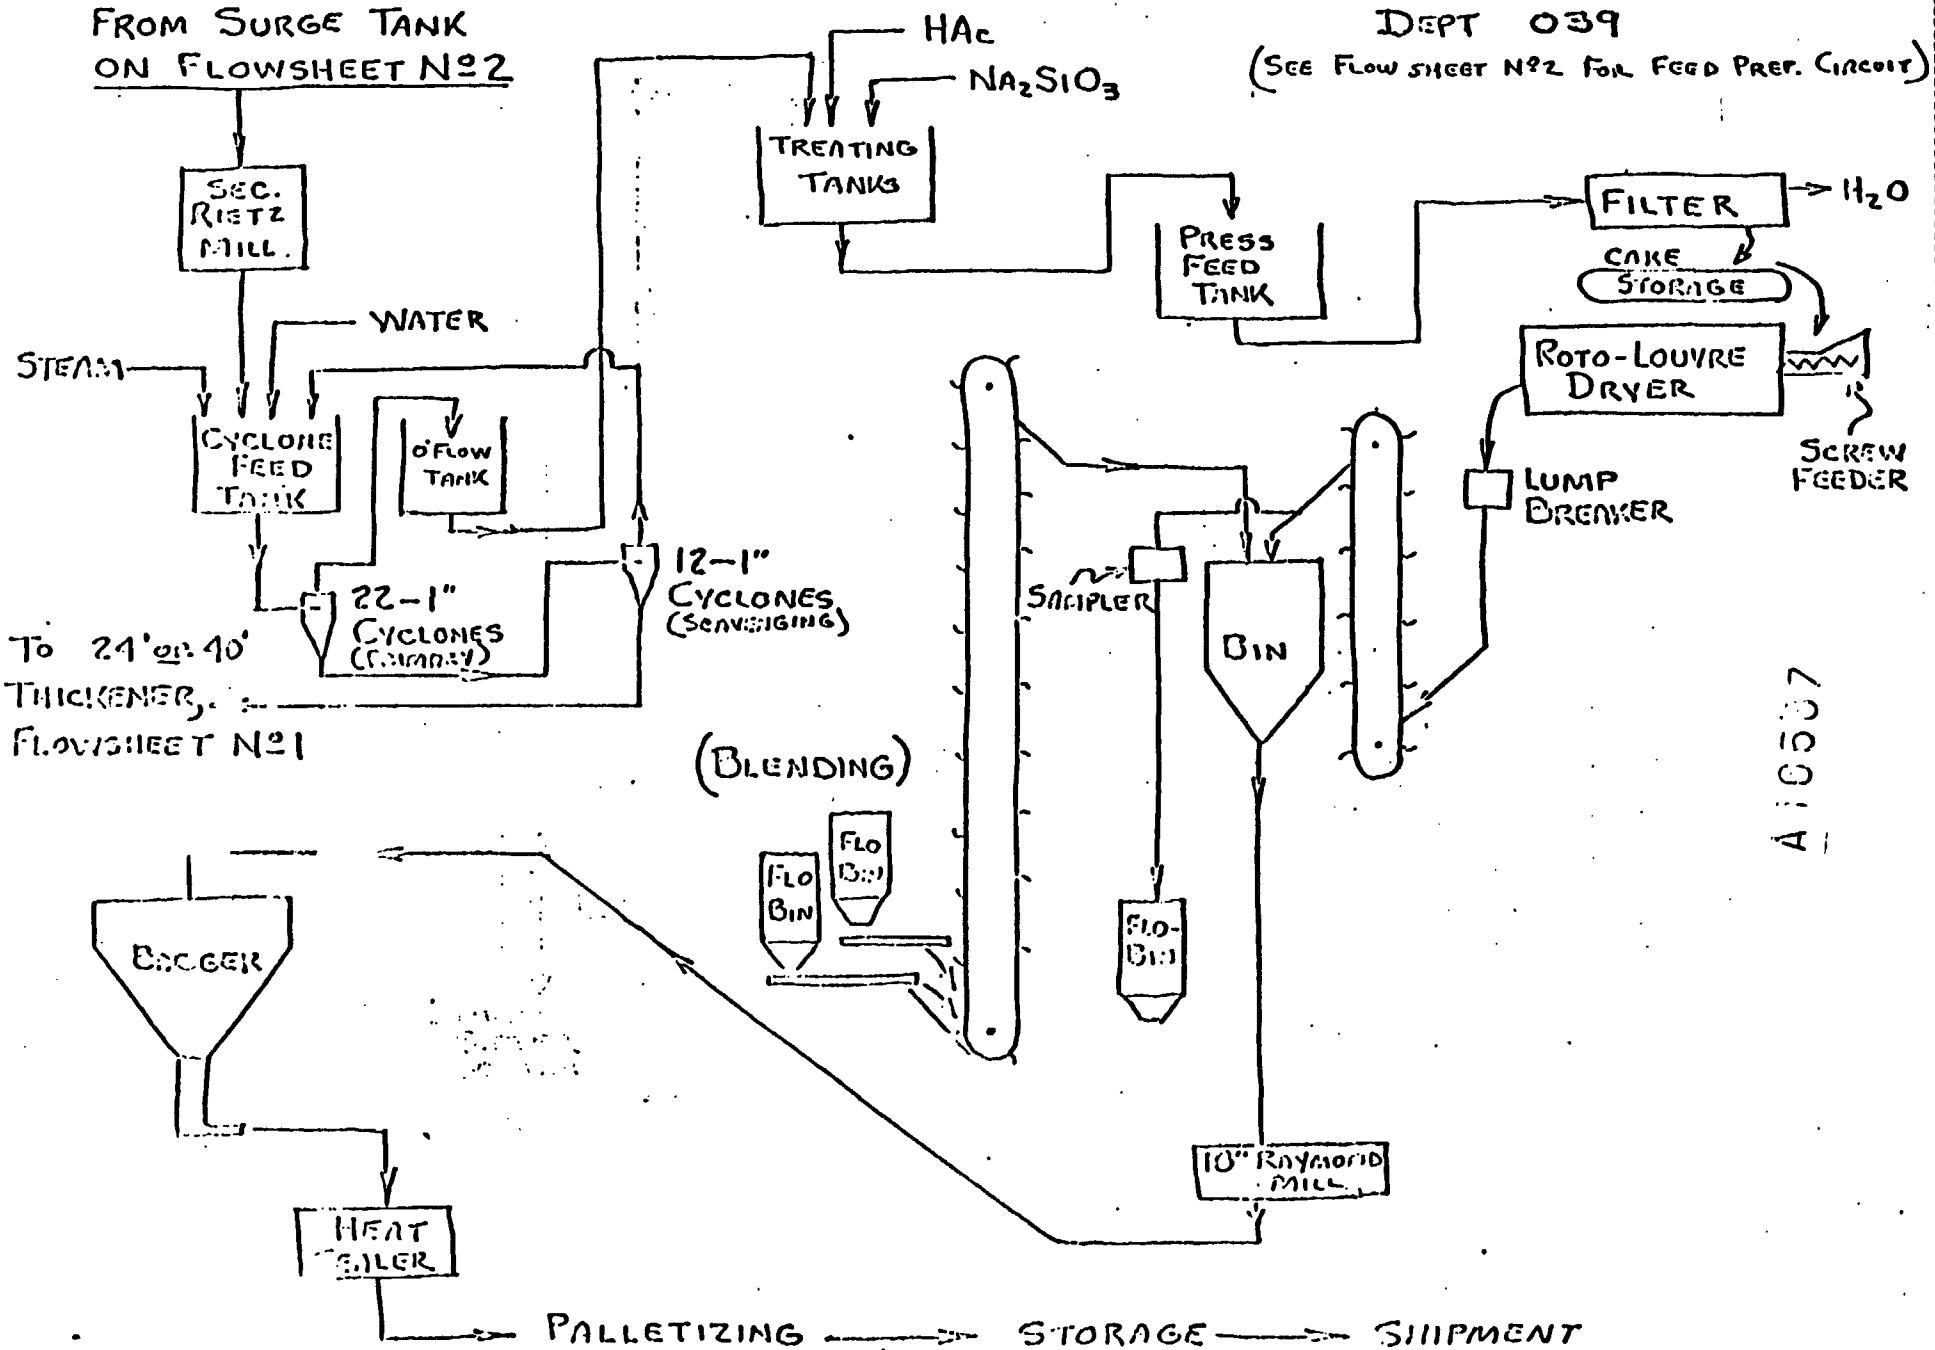

A10507

R.O.M. 2-12-70