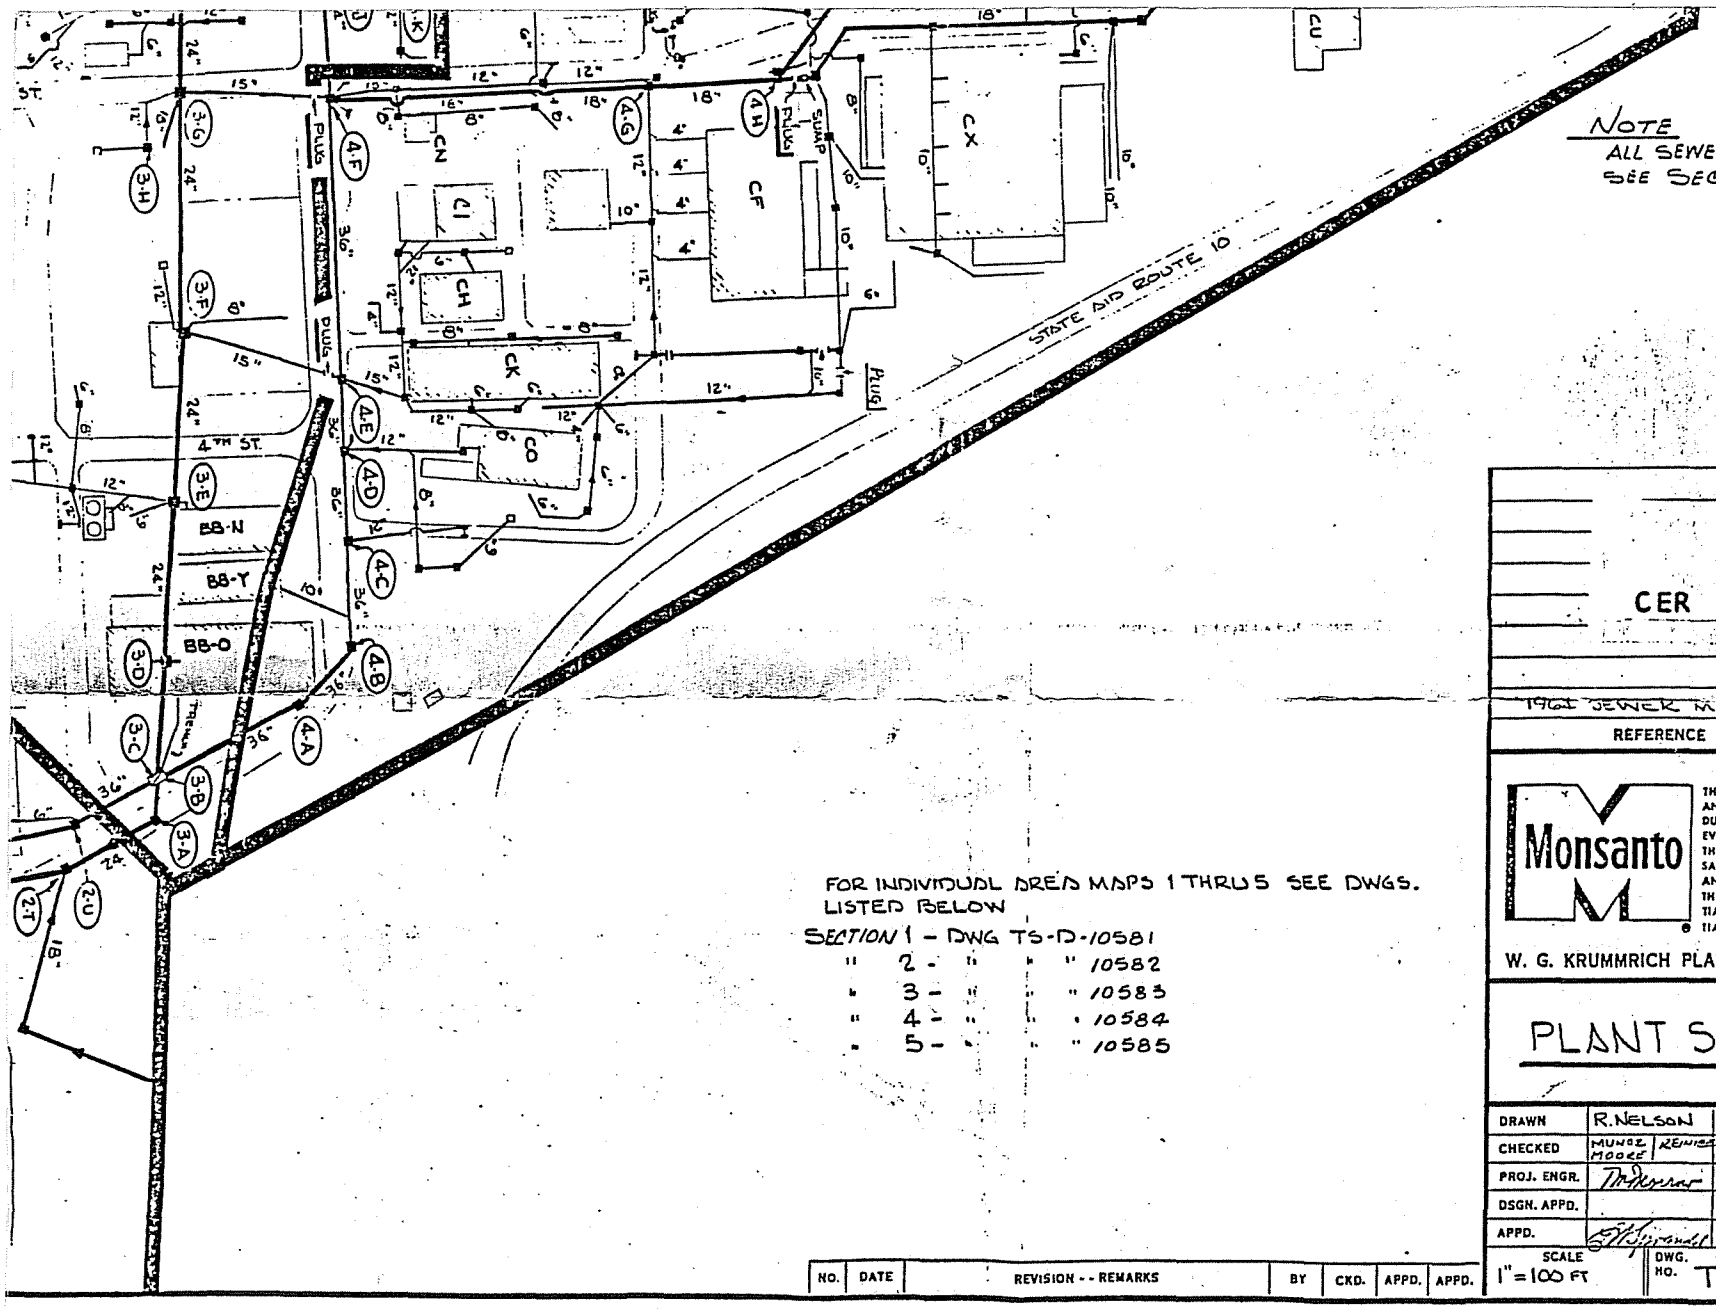

CER 110759

REFERENCE DRAWINGS	DWG. NO.
1964 SEWER MAP	L455-G15

NOTICE
THIS DRAWING IS THE PROPERTY OF MONSANTO COMPANY AND MUST BE RETURNED, WITHOUT REPRODUCTION OR DUPLICATION, AT ANY TIME UPON REQUEST, BUT IN ANY EVENT AT COMPLETION OF THE WORK OR JOB. WHILE IN THE POSSESSION OF THE RECIPIENT, IT MUST BE PROPERLY SAFEGUARDED AGAINST REVELATION OR DISCLOSURE TO ANY ONE EXCEPT THOSE EMPLOYEES WHO REQUIRE IT FOR THE WORK OR JOB. THE RECIPIENT MUST KEEP CONFIDENTIAL AND REQUIRE HIS (ITS) EMPLOYEES TO KEEP CONFIDENTIAL THE INFORMATION CONTAINED HEREON.

Monsanto

W. G. KRUMMRICH PLANT — SAUGET, ILL.

PLANT SEWER MAP

DRAWN	R. NELSON	6-7-71	DEPT. 841	WORK ORDER NO.
CHECKED	MUNSE MOORE / RENICAL		T. S. D. JOB NO.	
PROJ. ENGR.		5-31-72		
DSGN. APPD.			IDENTITY 350	EST. NO.
APPD.		6-31-72		

SCALE 1" = 100 FT | DWG. NO. TS-D-10580 | REV. 0

NO.	DATE	REVISION - - REMARKS	BY	CKD.	APPD.	APPD.

PAUL HODGES DEPOSITION
May 31 - June 1, 1994
EXHIBIT NO. 4

CONFIDENTIAL 92-CV-204-WDS

HARTOLDMON0006766