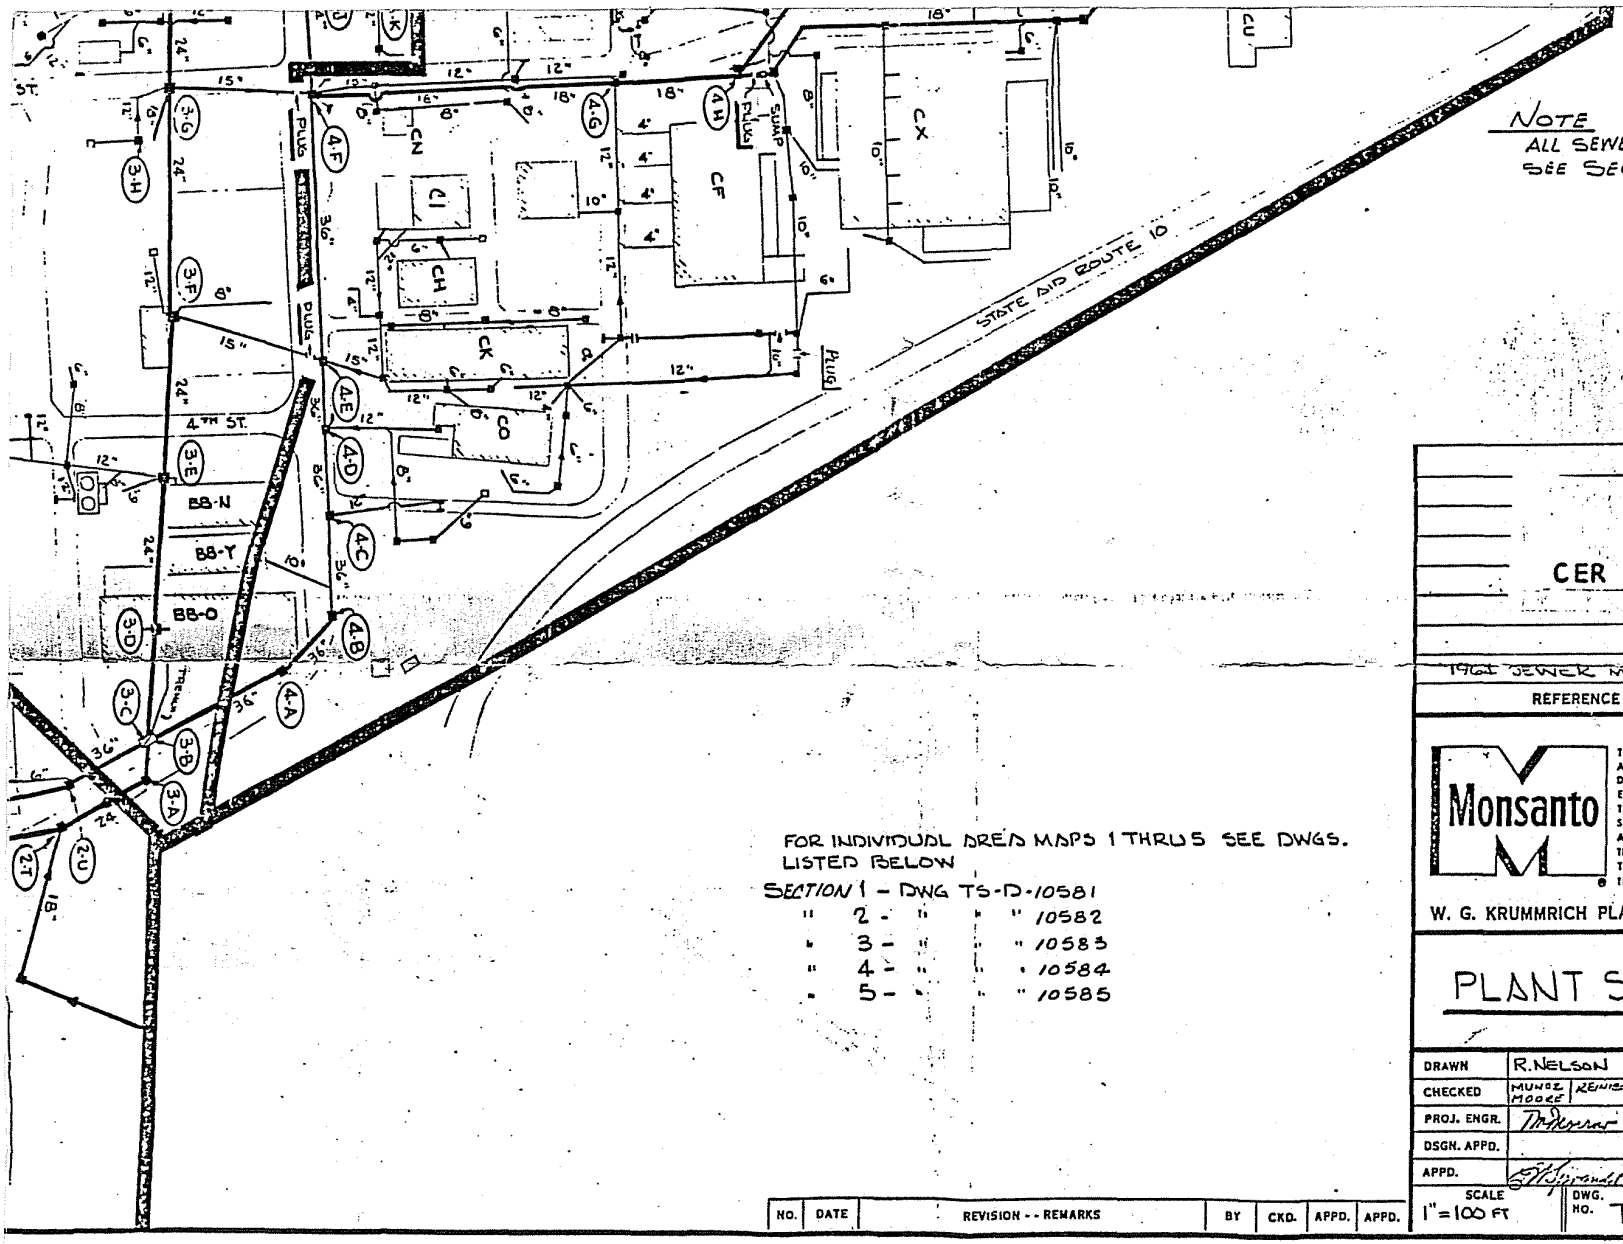


NOTE
ALL SEWERS NOT SHOWN
SEE SECTION MAPS

FOR INDIVIDUAL AREA MAPS 1 THRU 5 SEE DWGS. LISTED BELOW

SECTION 1 - DWG TS-D-10581
" 2 - " " 10582
" 3 - " " 10583
" 4 - " " 10584
" 5 - " " 10585

CER 110759

REFERENCE DRAWINGS	DWG. NO.
1961 SEWER MAP	L455-613

NOTICE
THIS DRAWING IS THE PROPERTY OF MONSANTO COMPANY AND MUST BE RETURNED, WITHOUT REPRODUCTION OR DUPLICATION, AT ANY TIME UPON REQUEST, BUT IN ANY EVENT AT COMPLETION OF THE WORK OR JOB. WHILE IN THE POSSESSION OF THE RECIPIENT, IT MUST BE PROPERLY SAFEGUARDED AGAINST REVELATION OR DISCLOSURE TO ANY ONE EXCEPT THOSE EMPLOYES WHO REQUIRE IT FOR THE WORK OR JOB. THE RECIPIENT MUST KEEP CONFIDENTIAL AND REQUIRE HIS (ITS) EMPLOYES TO KEEP CONFIDENTIAL THE INFORMATION CONTAINED HEREON.

Monsanto

W. G. KRUMMRICH PLANT — SAUGET, ILL.

PLANT SEWER MAP

DRAWN	R. NELSON	6-7-71	DEPT. 841	WORK ORDER NO.
CHECKED	MUNOZ MOORE	RENICK		
PROJ. ENGR.		5-31-72	T. S. D. JOB NO.	
DSGN. APPD.			IDENTITY 350	EST. NO.
APPD.		5-31-72		

NO.	DATE	REVISION -- REMARKS	BY	CKD.	APPD.	APPD.

SCALE 1" = 100 FT | DWG. NO. TS-D-10580 | REV. 0

PAUL HODGES DEPOSITION
May 31 - June 1, 1994
EXHIBIT NO. 4

CONFIDENTIAL 92-CV-204-WDS