


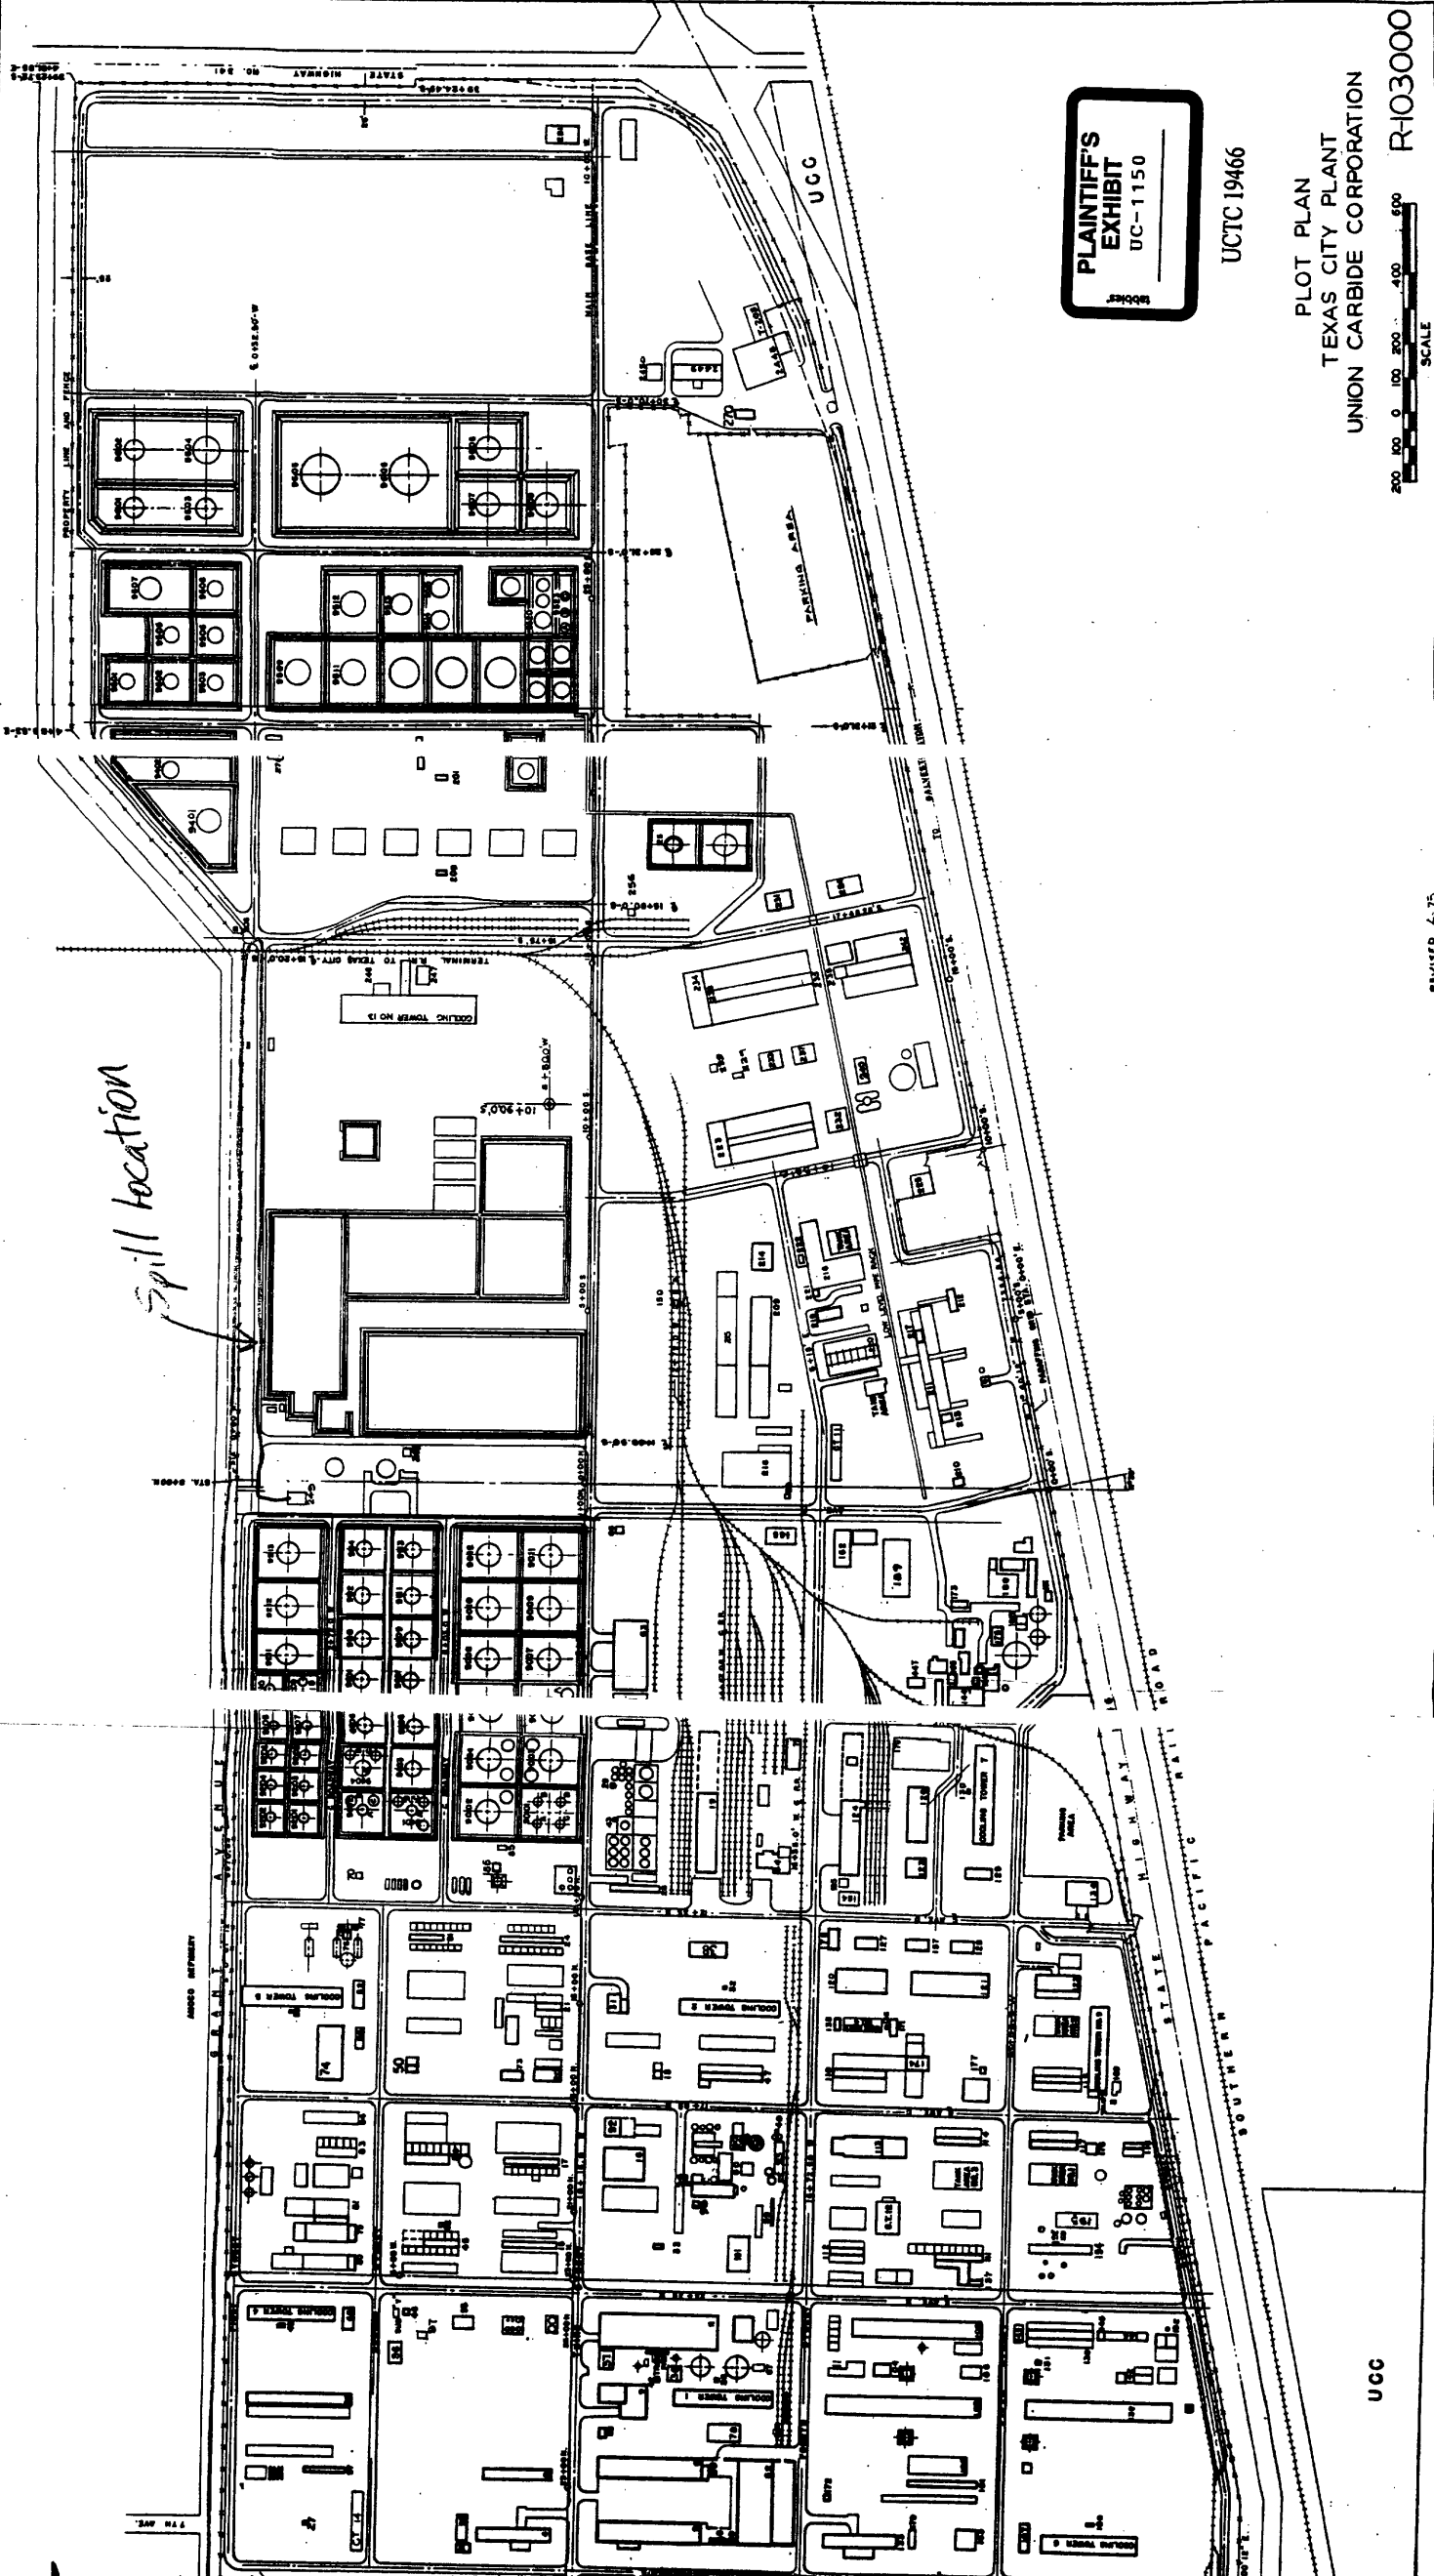

PLAINTIFF'S
EXHIBIT
UC-1150

UCTC 19466

PLOT PLAN
TEXAS CITY PLANT
UNION CARBIDE CORPORATION

200 100 0 100 200 400 600
SCALE
R-103000

REVISED 4.75