



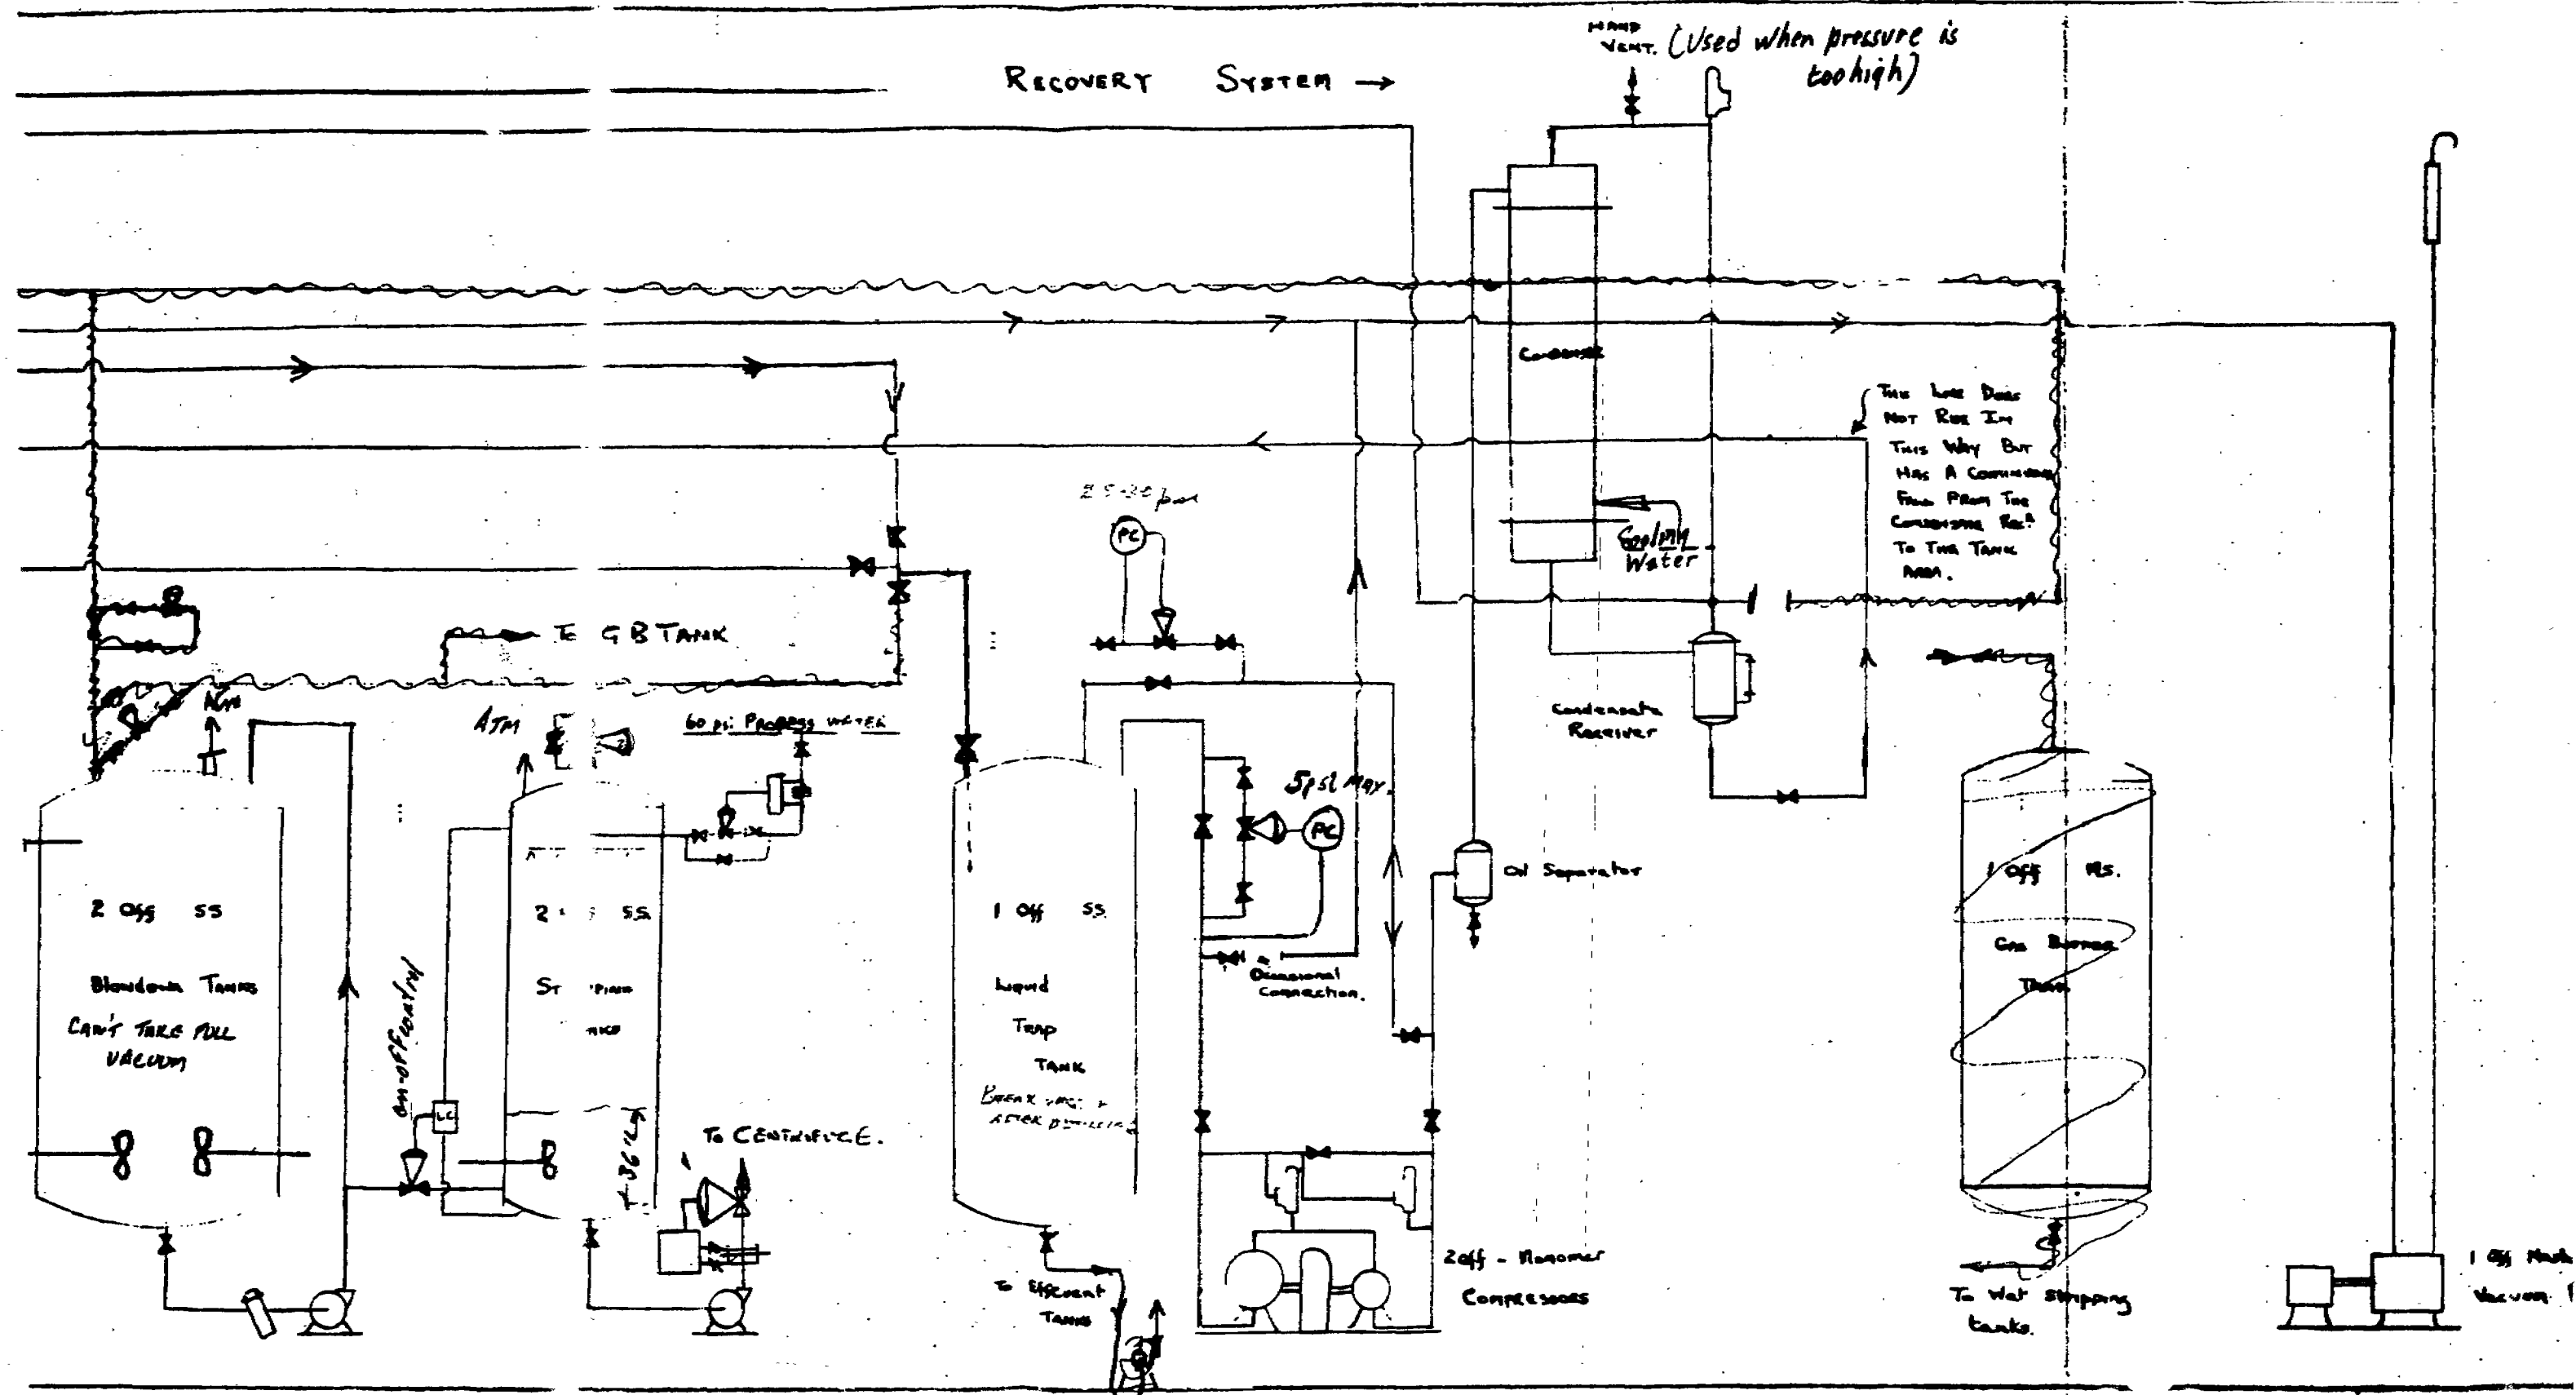

B. REPORT ENTITLED - "PROPOSED SYSTEM FOR HANDLING VINYL CHLORIDE" VRWS-15 25TH JUNE 1959

MODIFIED IN LINE
CURRENT PRACTICE
HTB/RS

Aycliffe Plant - Ba
UCC
0410

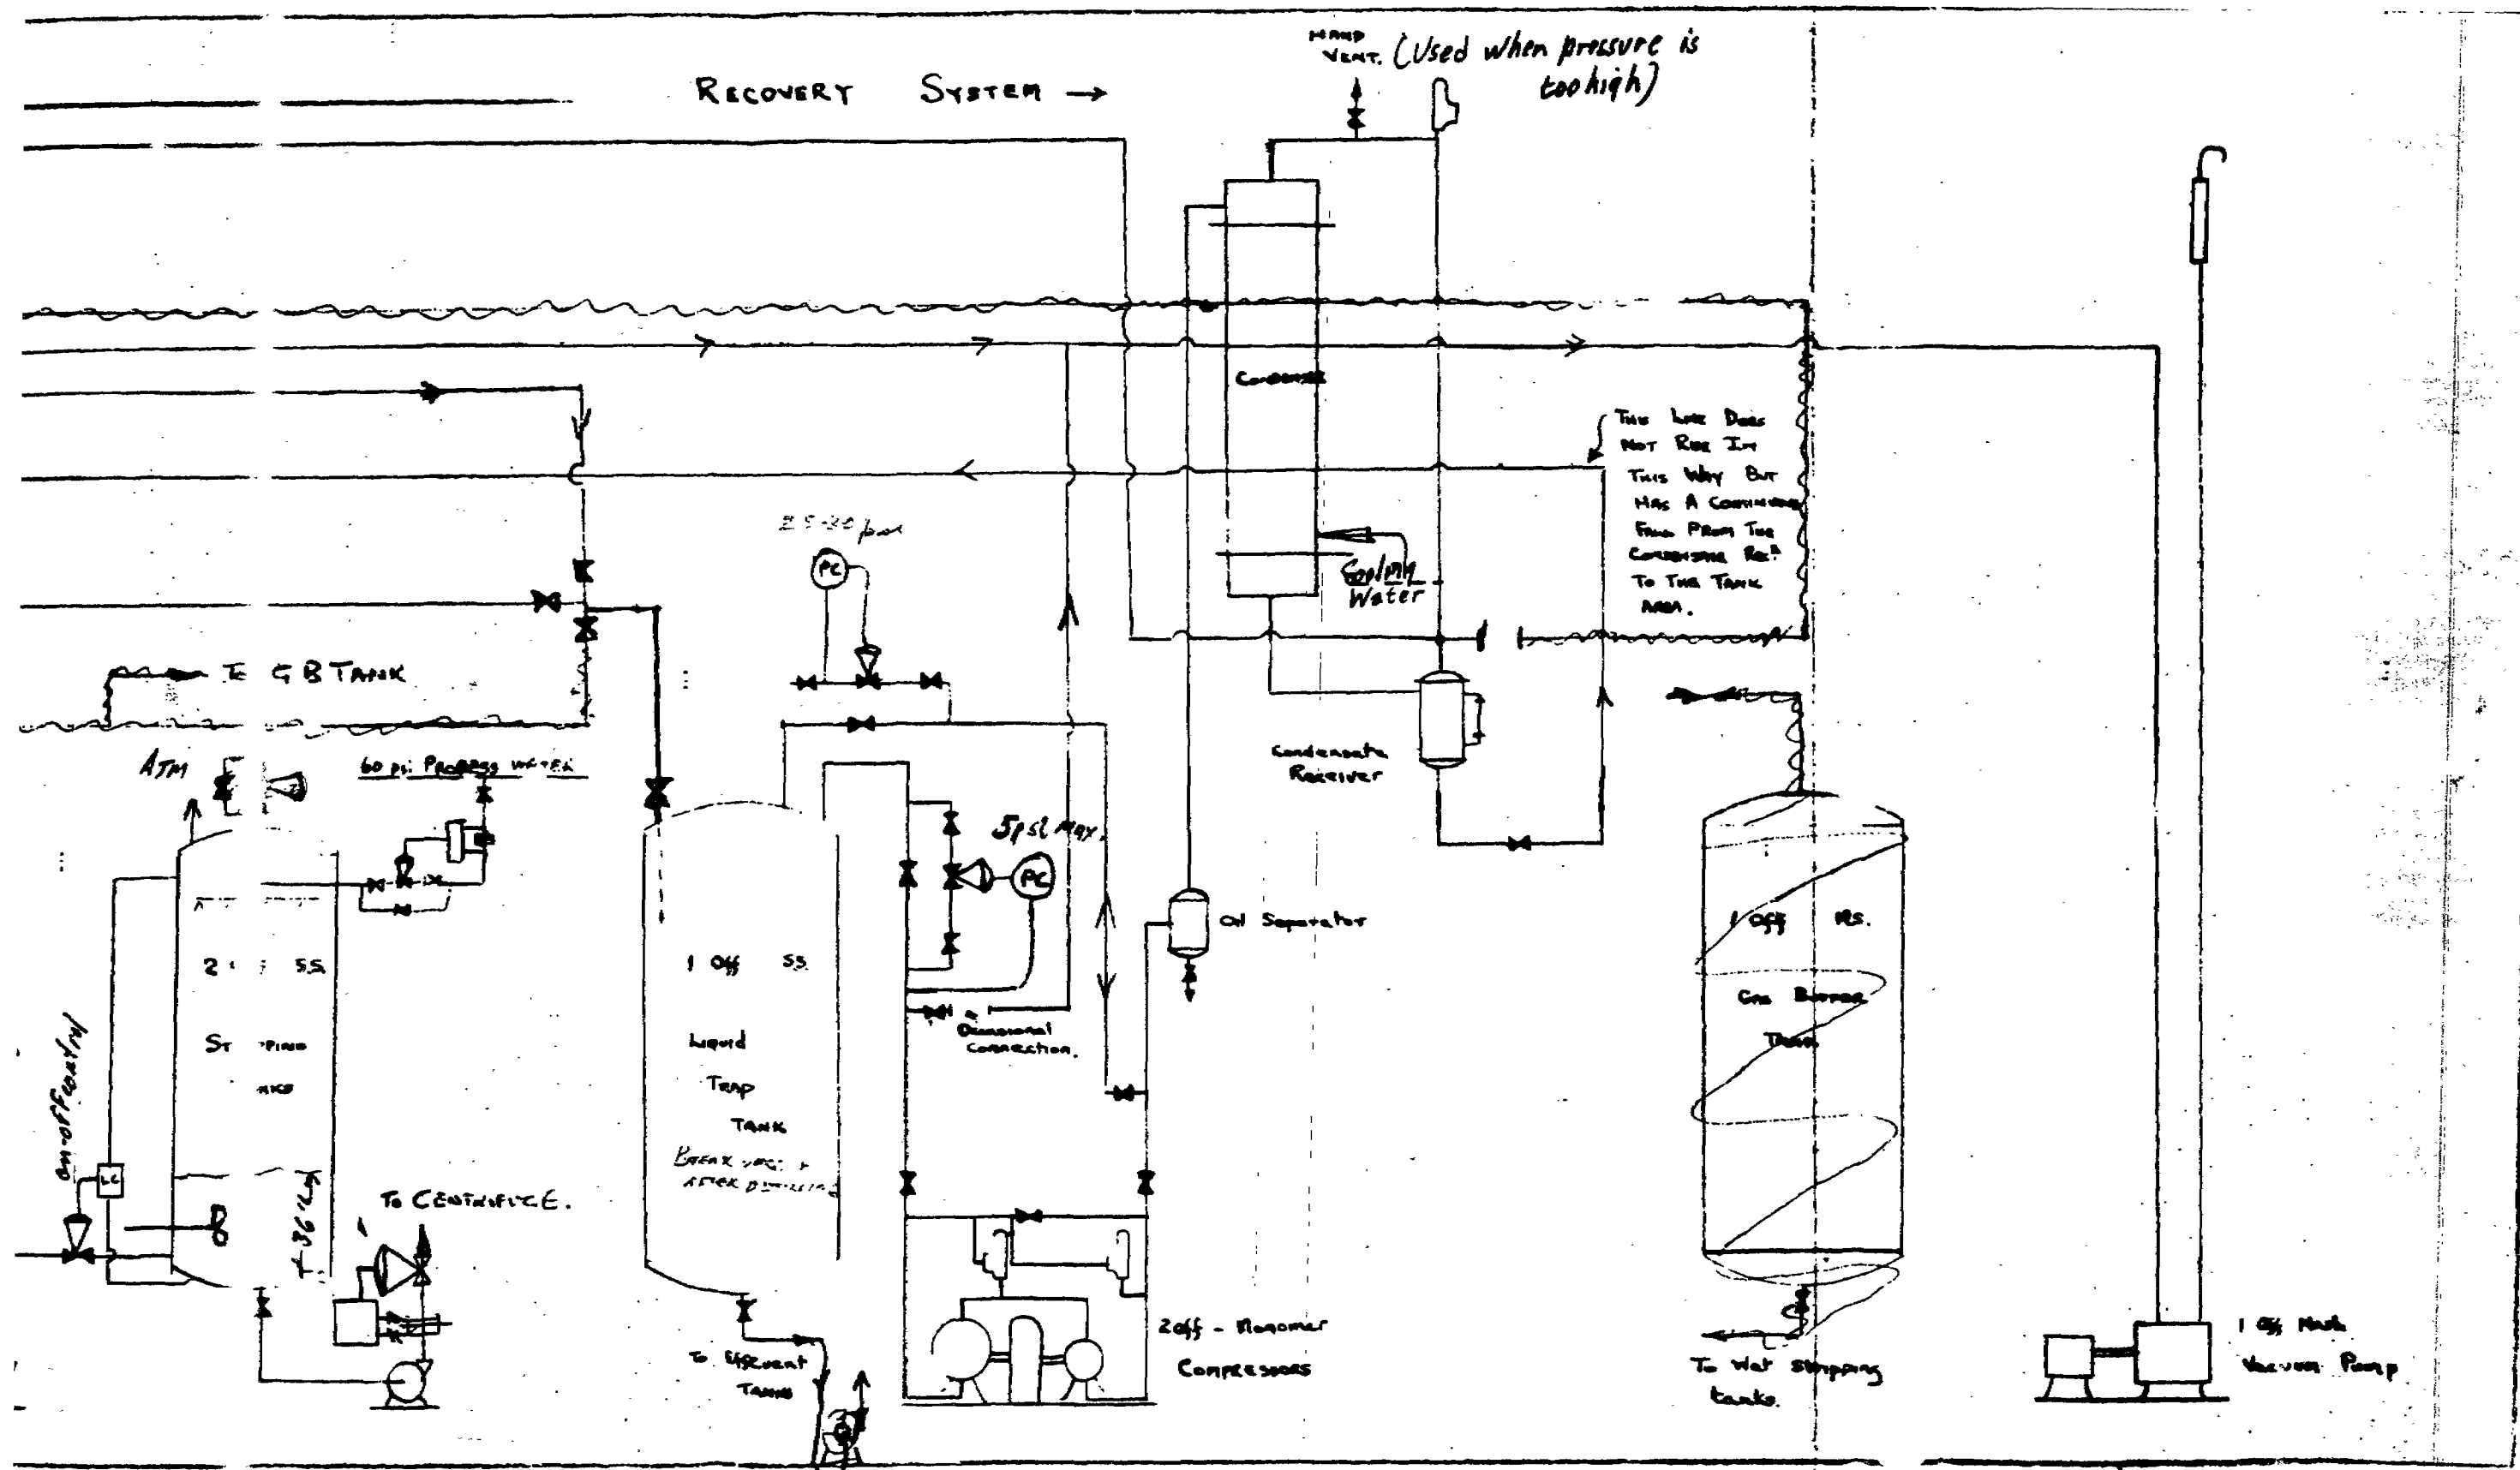

TITLED - "PROPOSED SYSTEM FOR HANDLING VINYL CHLORIDE" VRWS-15 25TH JUNE 1959

MODIFIED IN LINE WITH
CURRENT PRACTICE 4/12/59

MTB/RW/RPE

Aycliffe Plant - Bakelite, Ltd.

UCC
041014