


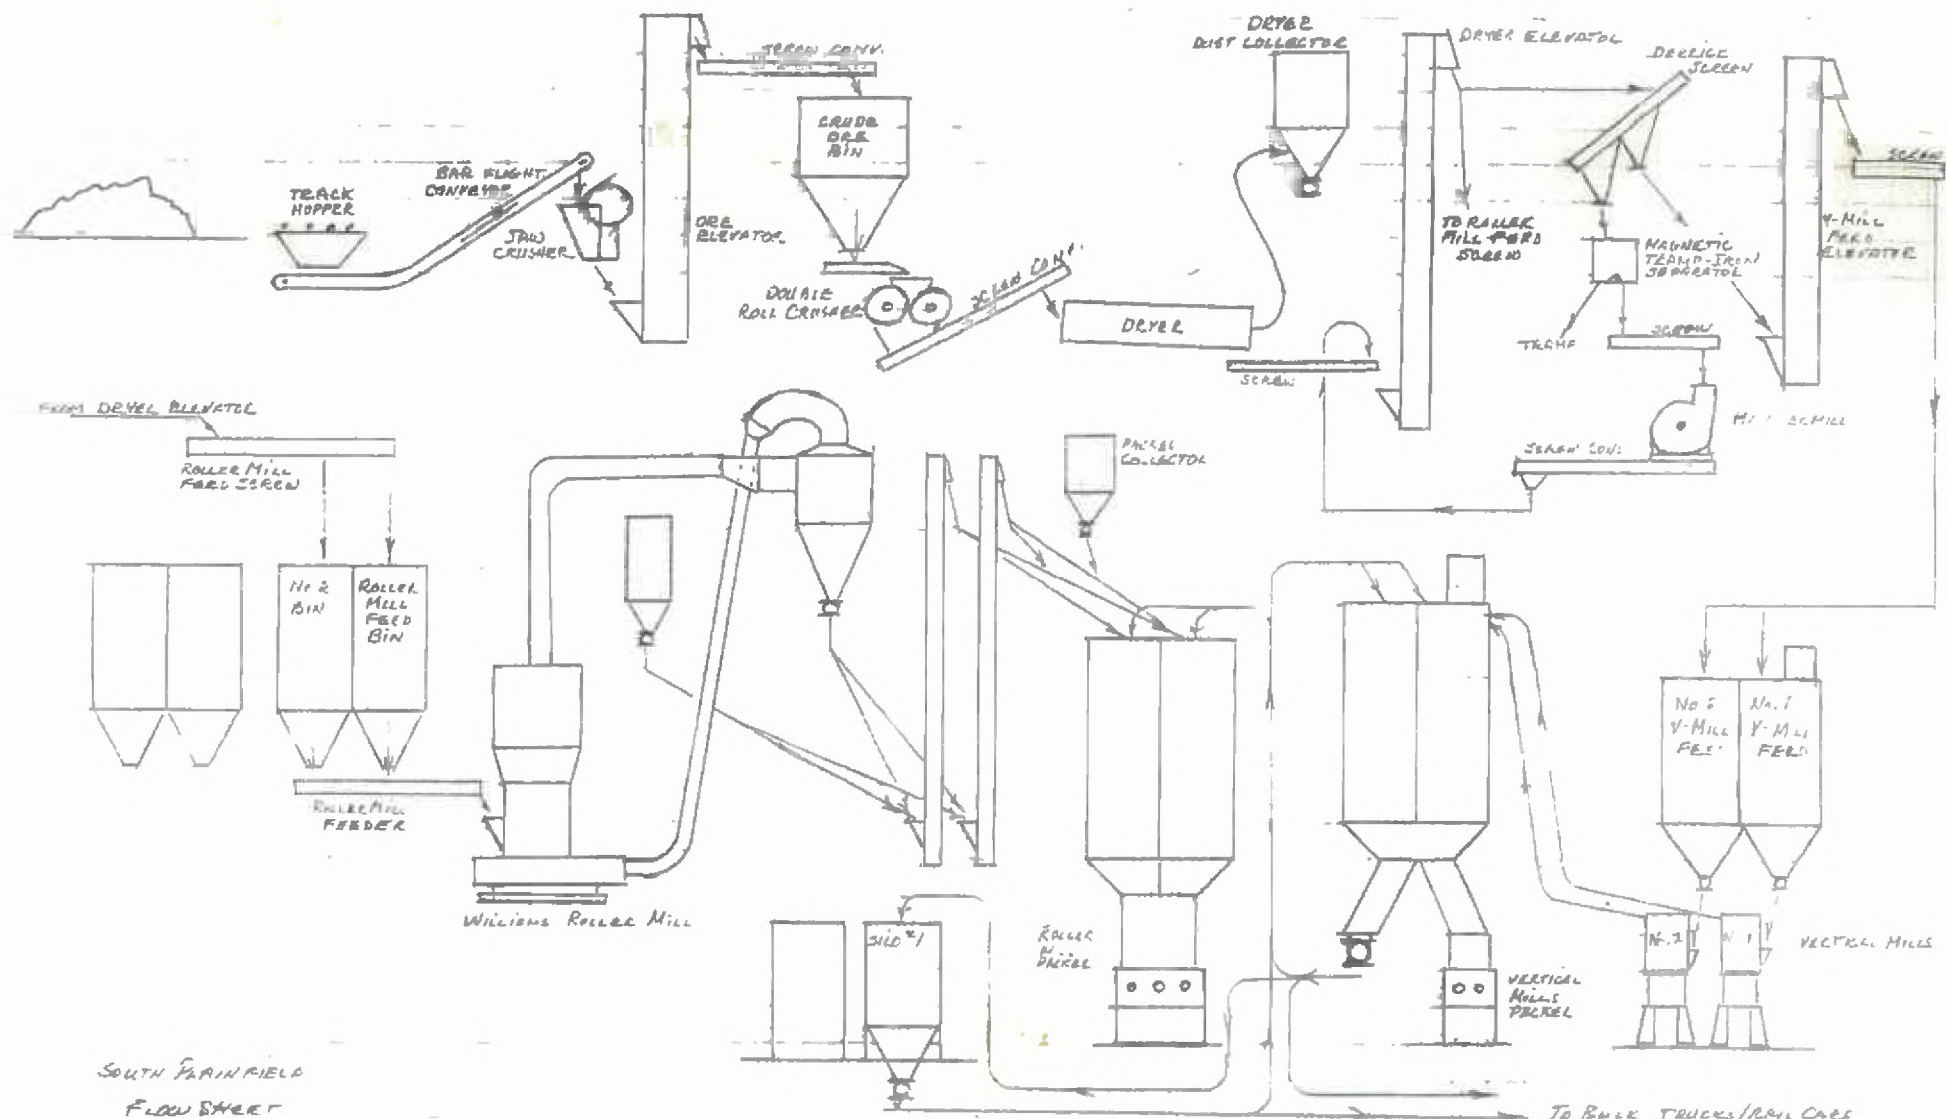

PLAINTIFF'S
EXHIBIT
CAM-83

LC 64-0510
VS. 3203

6857

ME TUCHEN

ROAD

PERTH AMBOY SECONDARY

A

B

C

A-B PORTION OWNED & MAINTAINED BY THE RAILROAD.
B-C PORTION OWNED & MAINTAINED BY THE INDUSTRY.

CONSOLIDATED RAIL CORPORATION
EASTERN REGION NEW JERSEY DIVISION

SOUTH PLAINFIELD, N.J.

SIDETRACK FACILITIES FOR
CYPRUS INDUSTRIAL MINERALS CO.

OFFICE OF DIVISION ENGR.
SCALE 1" = 100'


SPRINGFIELD, N.J.
JUNE 25, 1952

Town of South Plainfield
County of Middlesex

LEHMAN 02169

L.C. 64-0510
VS. R203

6867

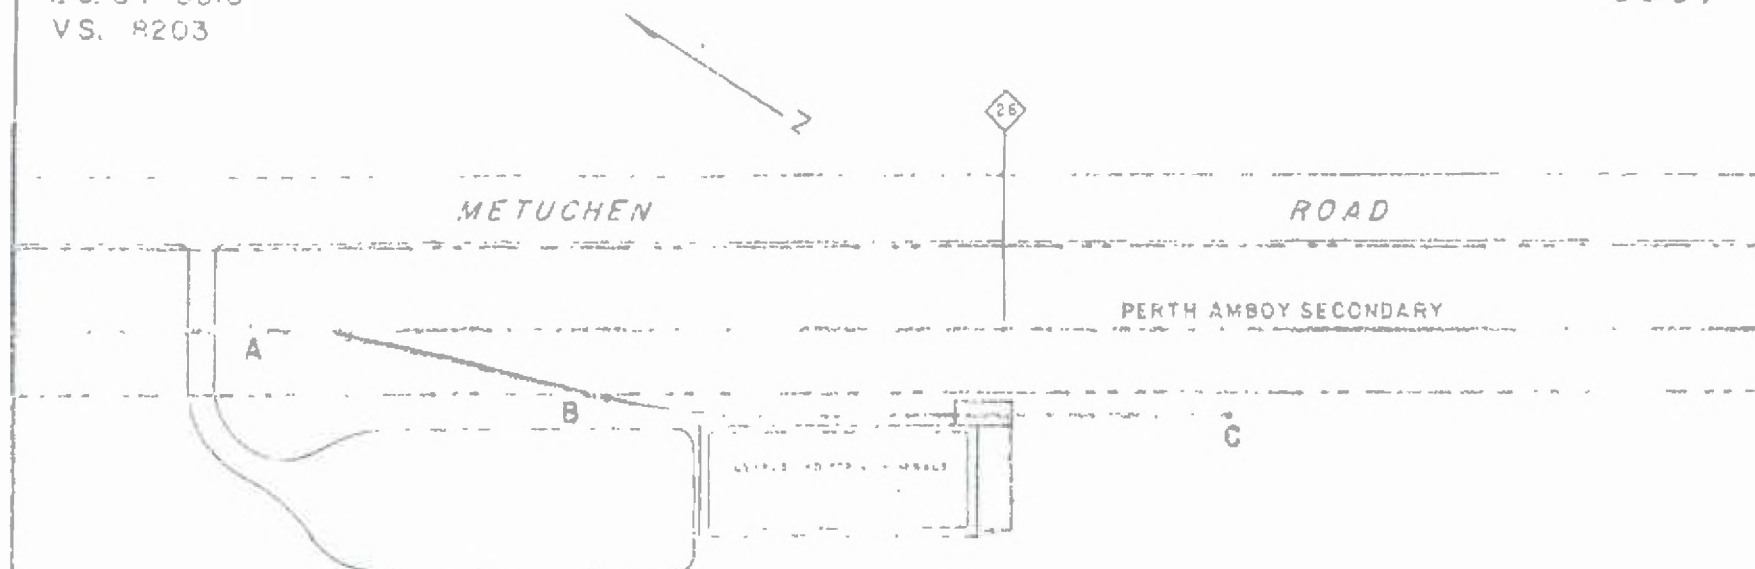

A-B PORTION OWNED & MAINTAINED BY THE RAILROAD.
B-C PORTION OWNED & MAINTAINED BY THE INDUSTRY.

Town of South Plainfield
County of Middlesex

CONSOLIDATED RAIL CORPORATION
EASTERN REGION NEW JERSEY DIVISION

SOUTH PLAINFIELD, N.J.

SIDETRACK FACILITIES FOR
CYPRUS INDUSTRIAL MINERALS CO.


OFFICE OF DIVISION ENGR.
SCALE 1" = 100'

PHILADELPHIA, N.J.
JUNE 25, 1982

LEHMAN 02170

L.C. 54-0510
VS. 3203

5867

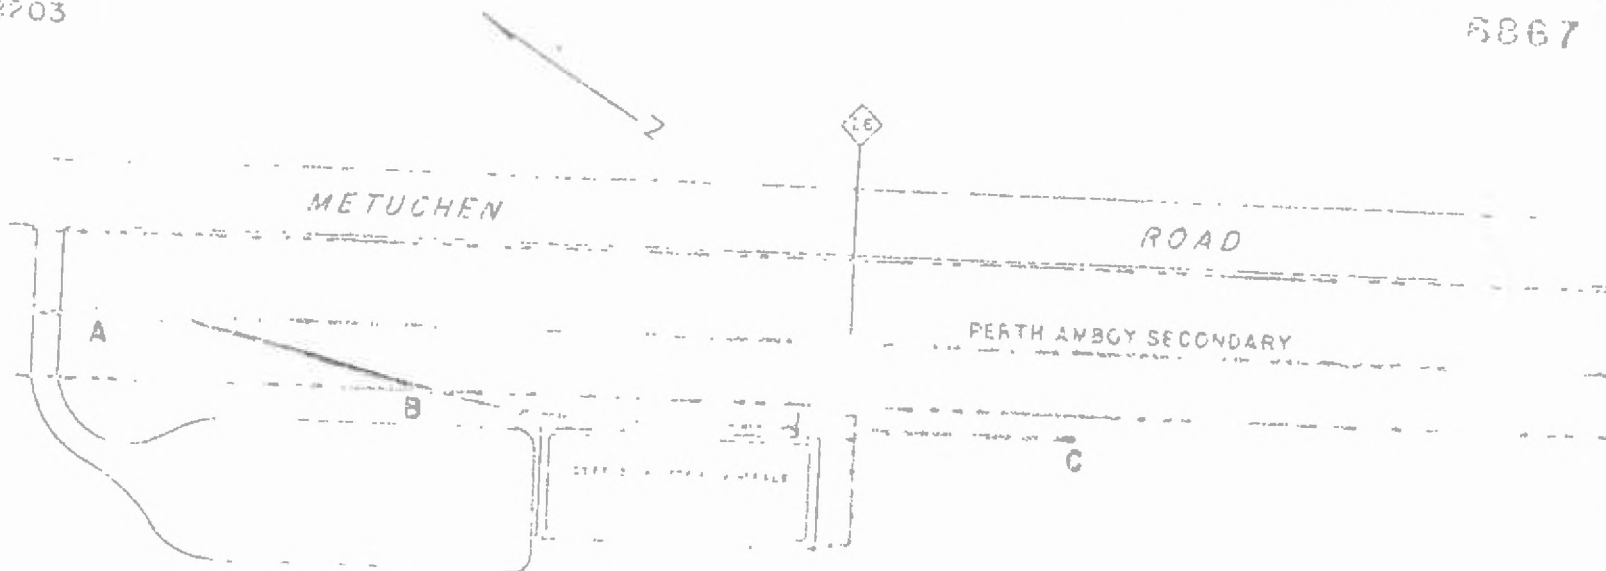

A-B PORTION OWNED & MAINTAINED BY THE RAILROAD.
B-C PORTION OWNED & MAINTAINED BY THE INDUSTRY.

CONSOLIDATED RAIL CORPORATION
EASTERN REGION NEW JERSEY DIVISION

SOUTH PLAINFIELD, N.J.

SIDETRACK FACILITIES FOR
CYPRUS INDUSTRIAL MINERALS CO.

OFFICE OF DIVISION ENGR.
SCALE 1" = 100'


Town of South Plainfield

LEHMAN 02171

LC 64-0510
VS. 8203

3867

METUCHEN

ROAD

PERTH AMBOY SECONDARY

A - PORTION OWNED & MAINTAINED BY THE RAILROAD.

CONSOLIDATED RAIL CORPORATION
EASTERN REGION NEW JERSEY DIVISION

SOUTH PLAINFIELD, N. J.

SIDETRACK FACILITIES FOR
CYPRUS INDUSTRIAL MINERALS CO.

OFFICE OF DIVISION ENGR
SCALE 1" = 100'



Town of South Plainfield
County of Middlesex

LEHMAN 02172

L.C. 64-0510
V.S. 8203

6867

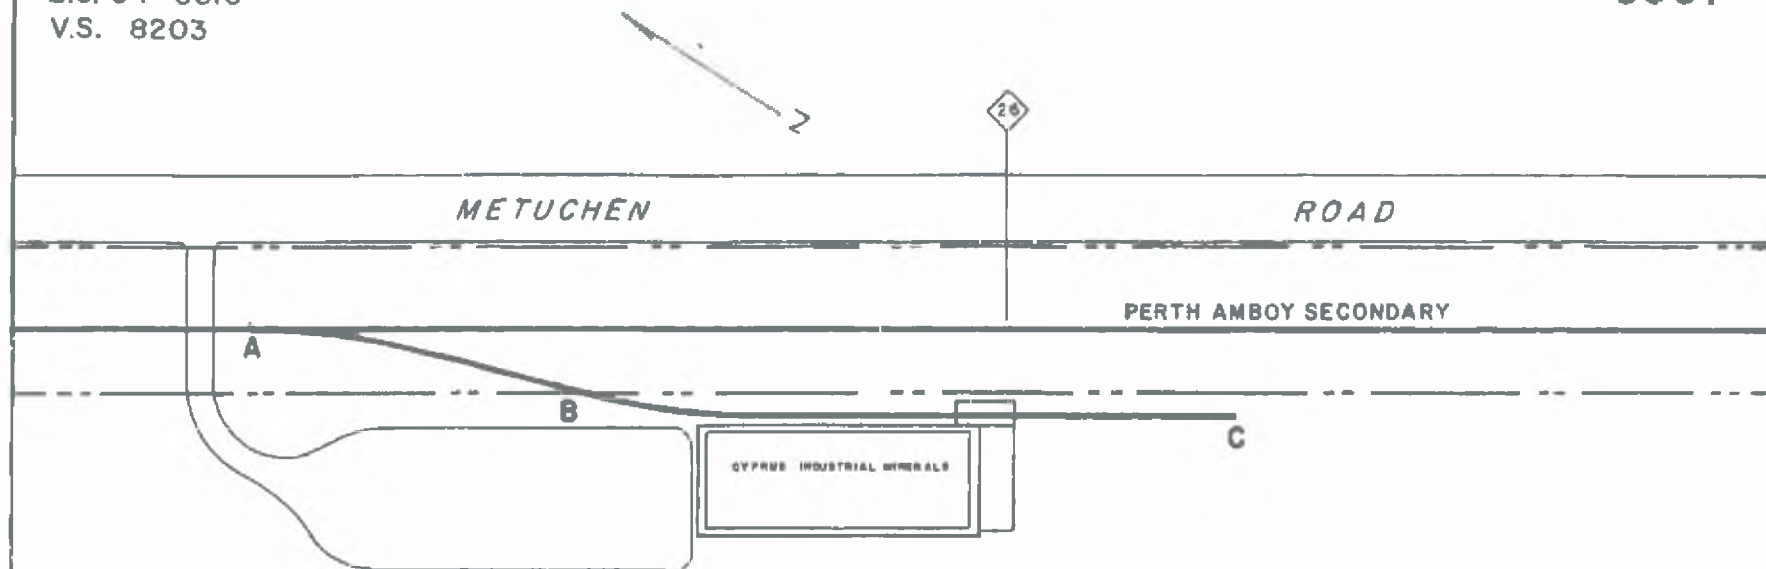

A-B PORTION: OWNED & MAINTAINED BY THE RAILROAD.
B-C PORTION: OWNED & MAINTAINED BY THE INDUSTRY.

CONSOLIDATED RAIL CORPORATION
EASTERN REGION NEW JERSEY DIVISION

SOUTH PLAINFIELD, N.J.

SIDETRACK FACILITIES FOR
CYPRUS INDUSTRIAL MINERALS CO.

Town of South Plainfield
County of Middlesex

OFFICE OF DIVISION ENGR.
SCALE 1" = 100'

E. P. IRT, N.J.
JUNE 25, 1982

LEHMAN 02173