


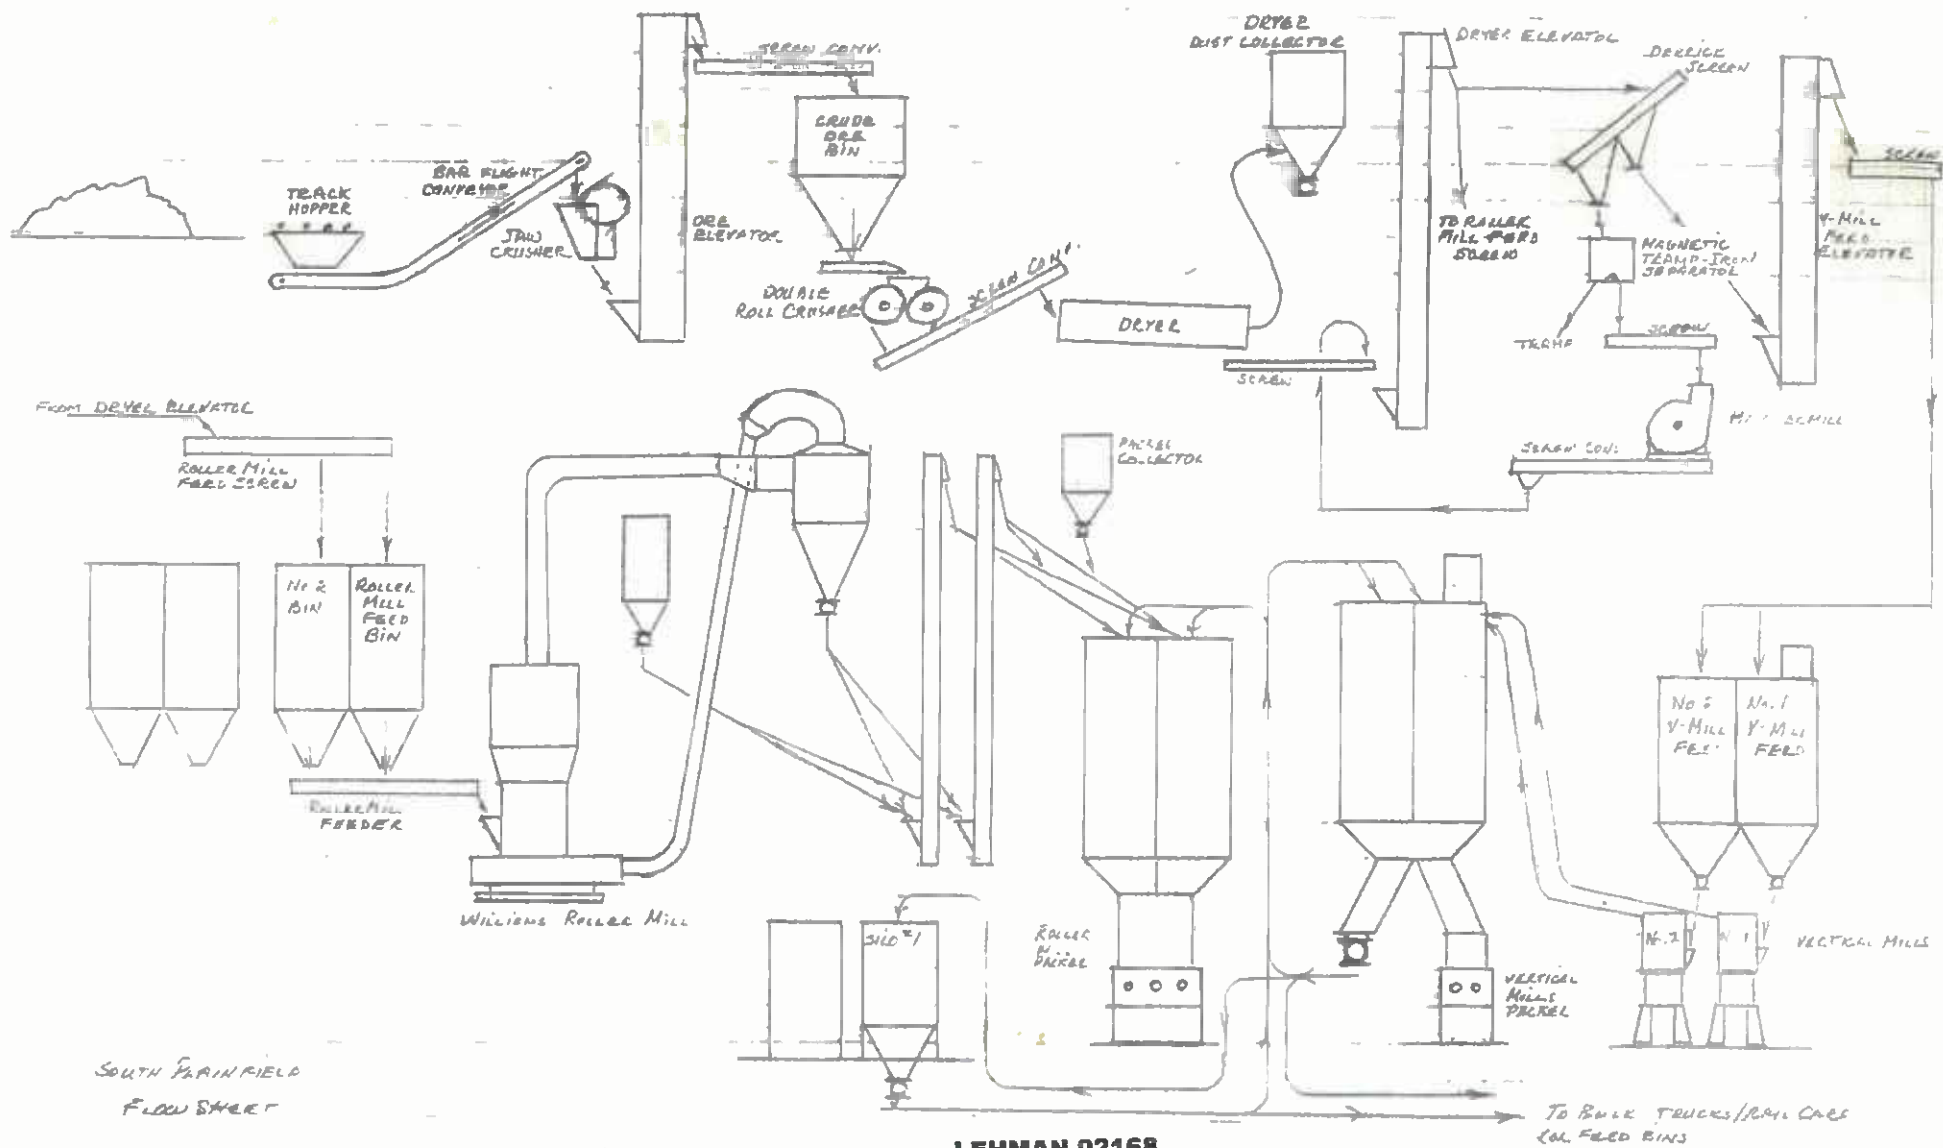


LEHMAN 02168

PLAINTIFF'S
EXHIBIT
CAM-83

LC 64-0510
VS. 3203

6857

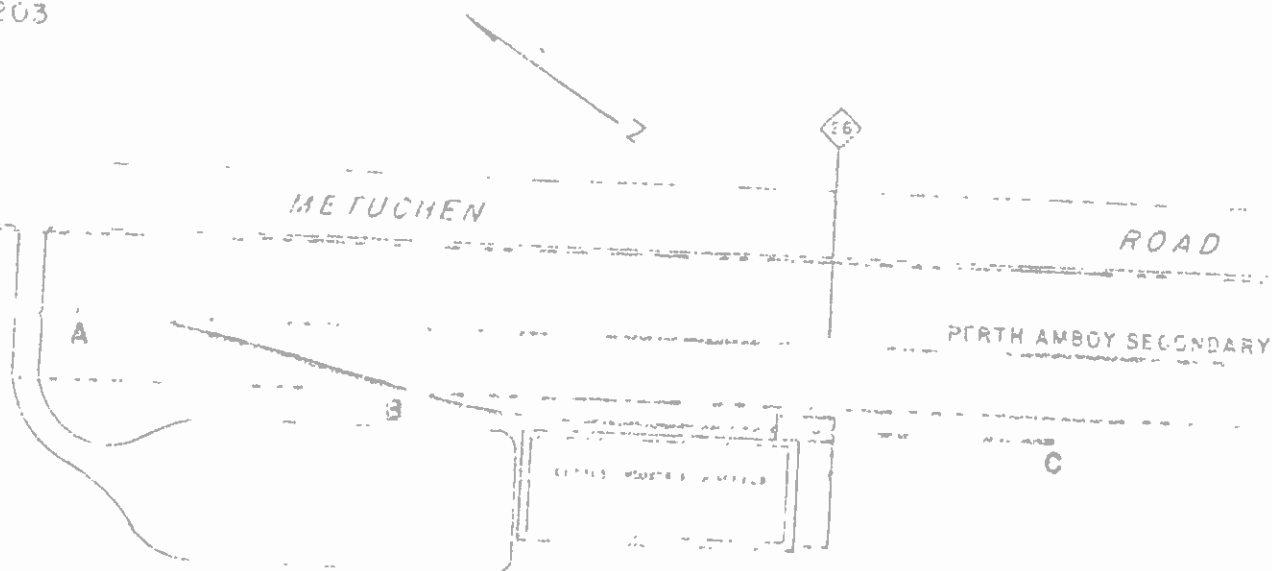

A-B PORTION OWNED & MAINTAINED BY THE RAILROAD.
B-C PORTION OWNED & MAINTAINED BY THE INDUSTRY.

CONSOLIDATED RAIL CORPORATION
EASTERN REGION NEW JERSEY DIVISION

SOUTH PLAINFIELD, N.J.

SIDETRACK FACILITIES FOR
CYPRUS INDUSTRIAL MINERALS CO.

OFFICE OF DIVISION ENGR.
SCALE 1"=100'


ELIOT, N.J.
JUNE 25, 1962

Town of South Plainfield
County of Middlesex

LEHMAN 02169

L.C. 64-0510
VS. R203

6867

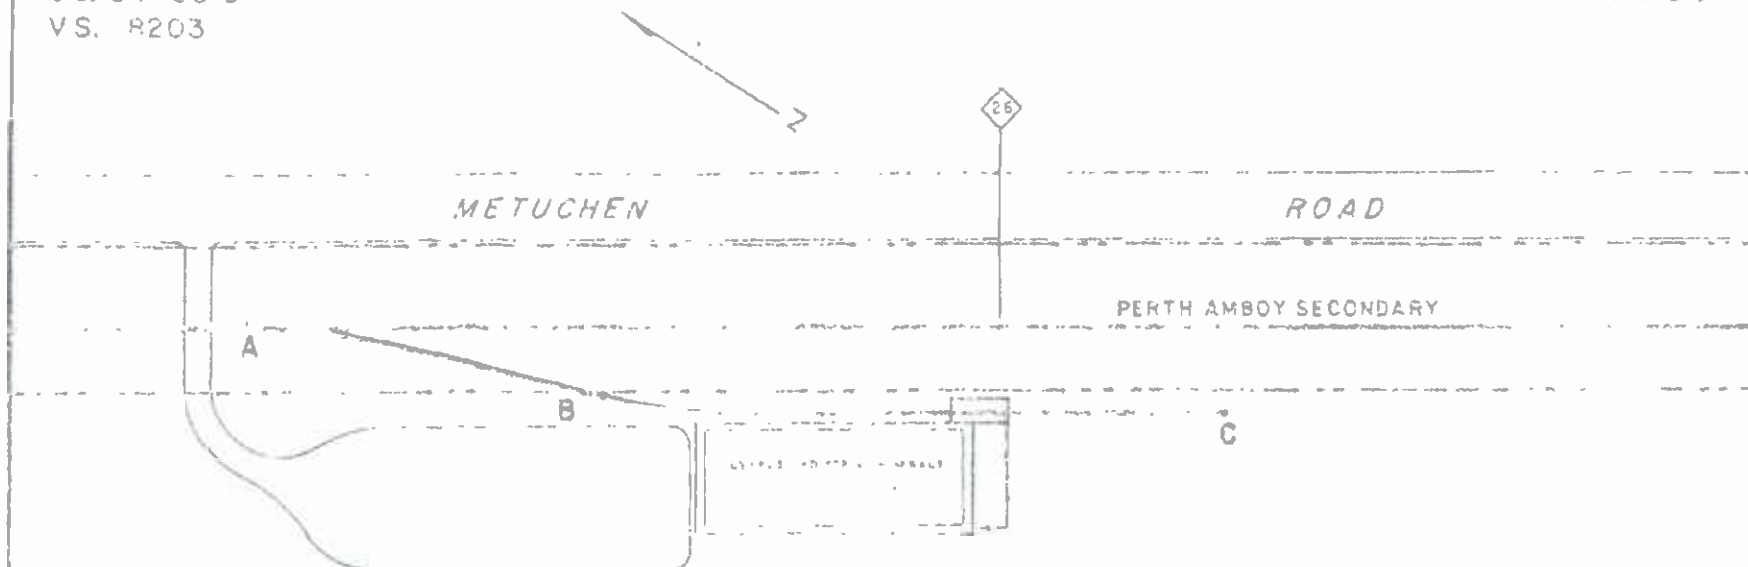

A-B PORTION OWNED & MAINTAINED BY THE RAILROAD.
B-C PORTION OWNED & MAINTAINED BY THE INDUSTRY.

Town of South Plainfield
County of Middlesex

CONSOLIDATED RAIL CORPORATION
EASTERN REGION NEW JERSEY DIVISION

SOUTH PLAINFIELD, N.J.
SIDETRACK FACILITIES FOR
CYPRUS INDUSTRIAL MINERALS CO.


OFFICE OF DIVISION ENGR.
SCALE 1" = 100'

PHILADELPHIA, N.J.
JUNE 25, 1982

LEHMAN 02170

LC. 54-0510
VS. 3203

6867

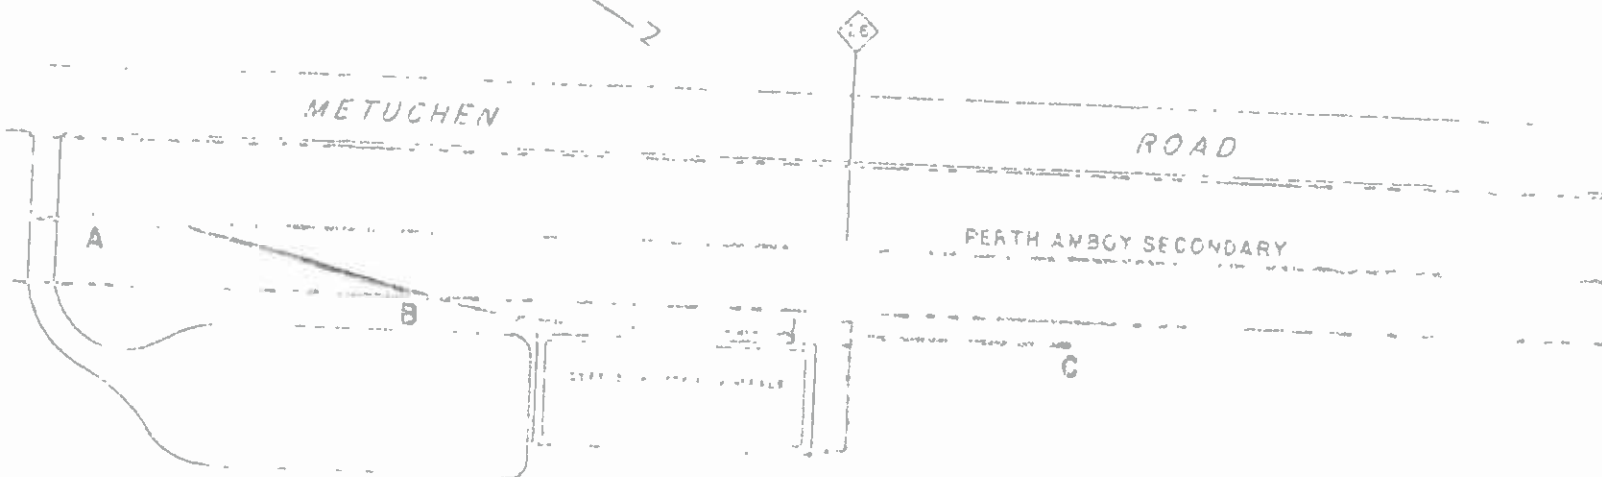

A-B PORTION OWNED & MAINTAINED BY THE RAILROAD.
B-C PORTION OWNED & MAINTAINED BY THE INDUSTRY.

CONSOLIDATED RAIL CORPORATION
EASTERN REGION NEW JERSEY DIVISION

SOUTH PLAINFIELD, N.J.

SIDETRACK FACILITIES FOR
CYPRUS INDUSTRIAL MINERALS CO.

OFFICE OF DIVISION ENGR.
SCALE 1"=100'


NEW JERSEY
DIVISION

Town of South Plainfield
County of Essex

LEHMAN 02171

LC 64-0510
VS. 8203

3867

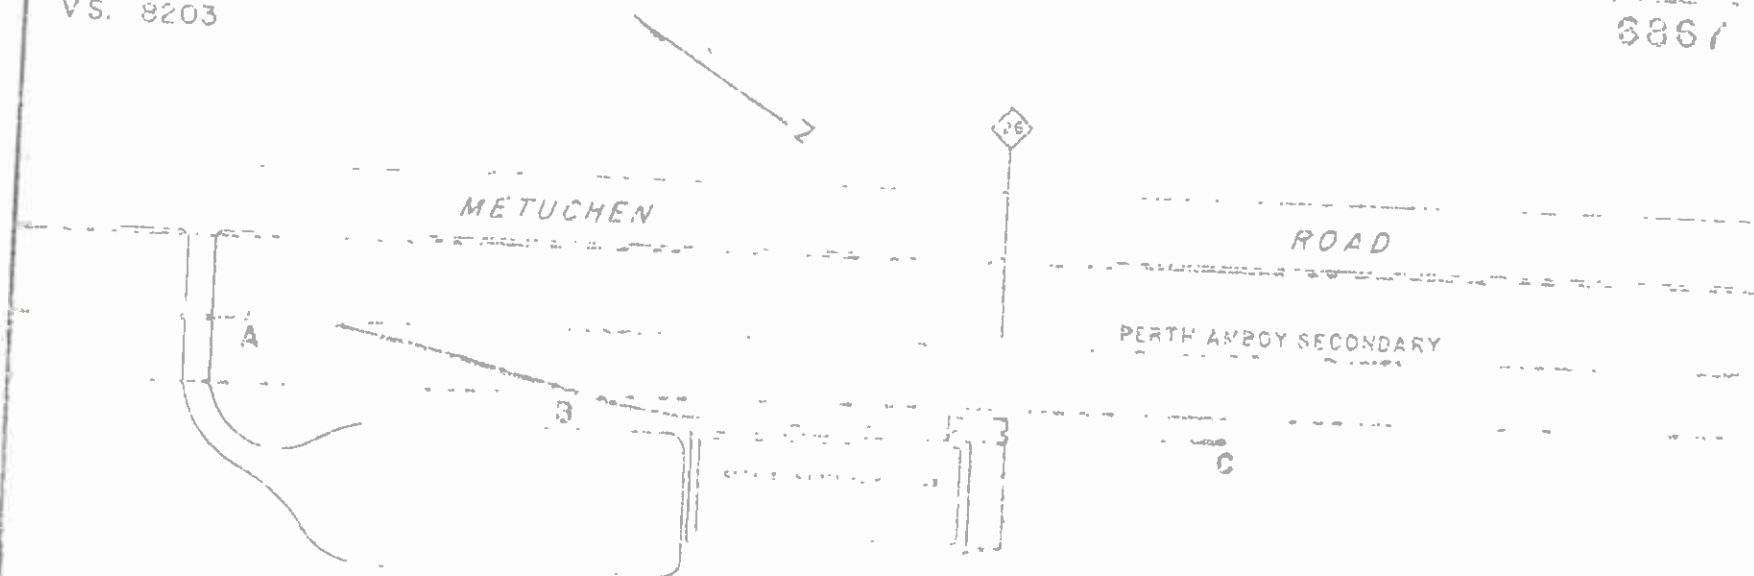

A-D PORTION OWNED & MAINTAINED BY THE RAILROAD.
B-C PORTION OWNED & MAINTAINED BY THE INDUSTRY.

CONSOLIDATED RAIL CORPORATION
EASTERN REGION NEW JERSEY DIVISION

SOUTH PLAINFIELD, N.J.

SIDETRACK FACILITIES FOR
CYPRUS INDUSTRIAL MINERALS CO.

OFFICE OF DIVISION ENGR
SCALE 1" = 100'

EXP. NT. 40
NOV. 25, 1962

Town of South Plainfield
County of Middlesex

LEHMAN 02172

L.C. 64-0510
V.S. 8203

6867

METUCHEN

ROAD

PERTH AMBOY SECONDARY

A

B

C

CYPRUS INDUSTRIAL MINERALS

A-B PORTION: OWNED & MAINTAINED BY THE RAILROAD.
B-C PORTION: OWNED & MAINTAINED BY THE INDUSTRY.

CONSOLIDATED RAIL CORPORATION
EASTERN REGION NEW JERSEY DIVISION

SOUTH PLAINFIELD, N.J.

SIDETRACK FACILITIES FOR
CYPRUS INDUSTRIAL MINERALS CO.

Town of South Plainfield
County of Middlesex

OFFICE OF DIVISION ENGR.
SCALE 1" = 100'

E' P IRT, N.J.
JUNE 25, 1982

LEHMAN 02173