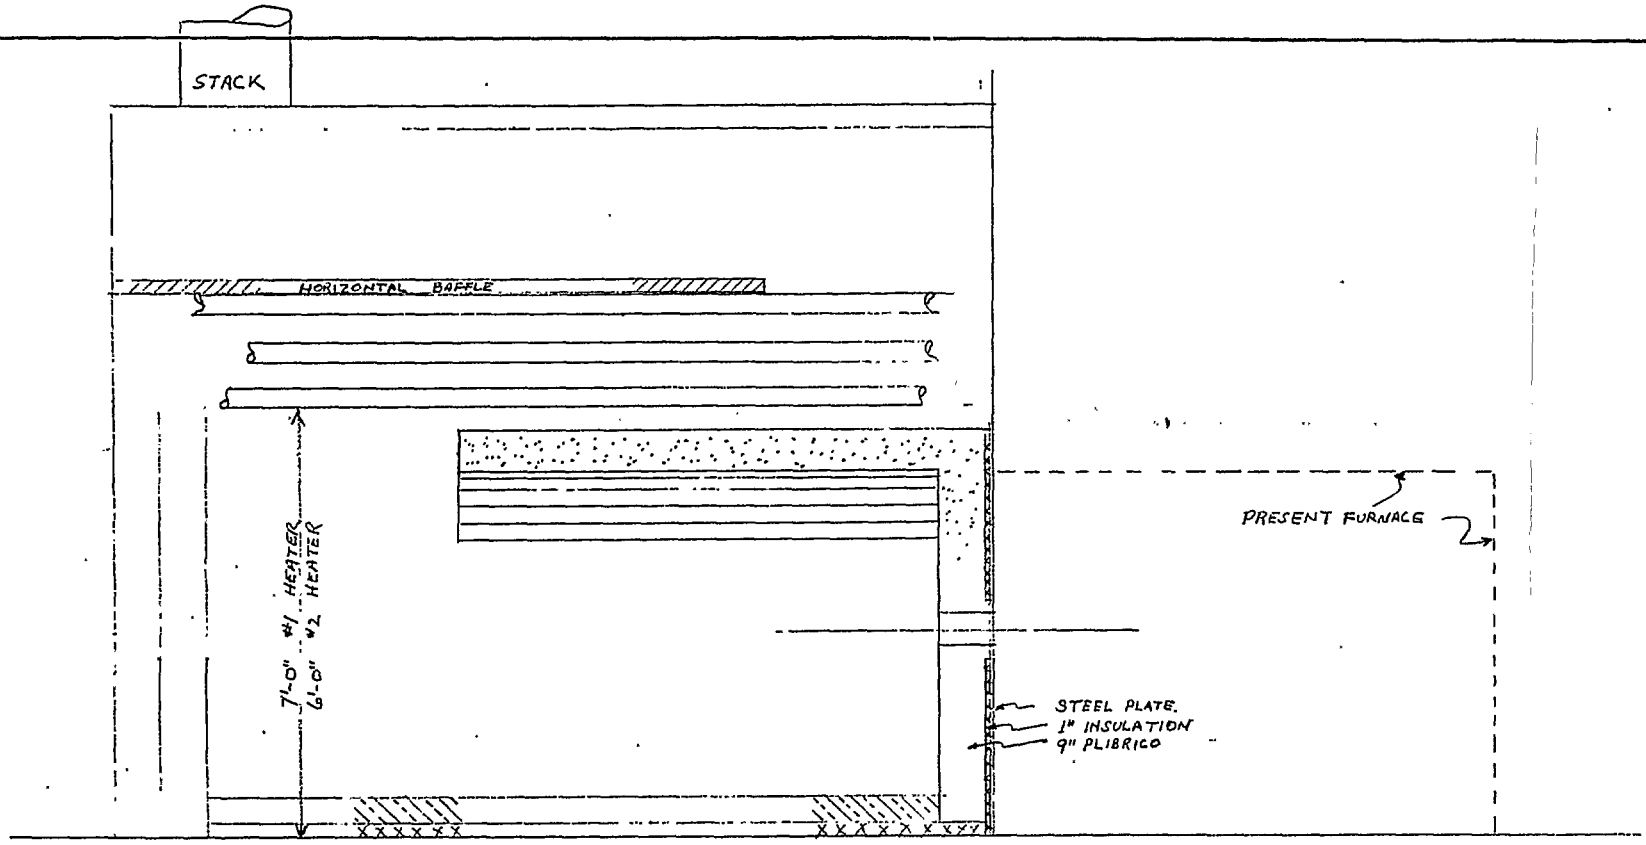


NOTE:
3,500,000 B.T.U./HOUR INPUT.
REQUIRED FROM BURNER.
BASED ON COAL CONSUMPTION.

PLAINTIFF'S EXHIBIT
FWS-22a

DESCRIPTION	PLIBRICO SALES & SERVICE CO.	RECORD
PROPOSED SUPER HEATER CONVERSION	COLUMBUS—DAYTON—CINCINNATI OHIO	DATE Nov. 1, 1954
DESIGNATIONS: PLIBRICO / PLICAST / INSULATION / FIRE BRICK / COM. BRICK / CONCRETE	LOGAN-LONG CO. FRANKLIN, OHIO	SCALE
		DRAWN BY F. W. S.
		APPROVED BY