
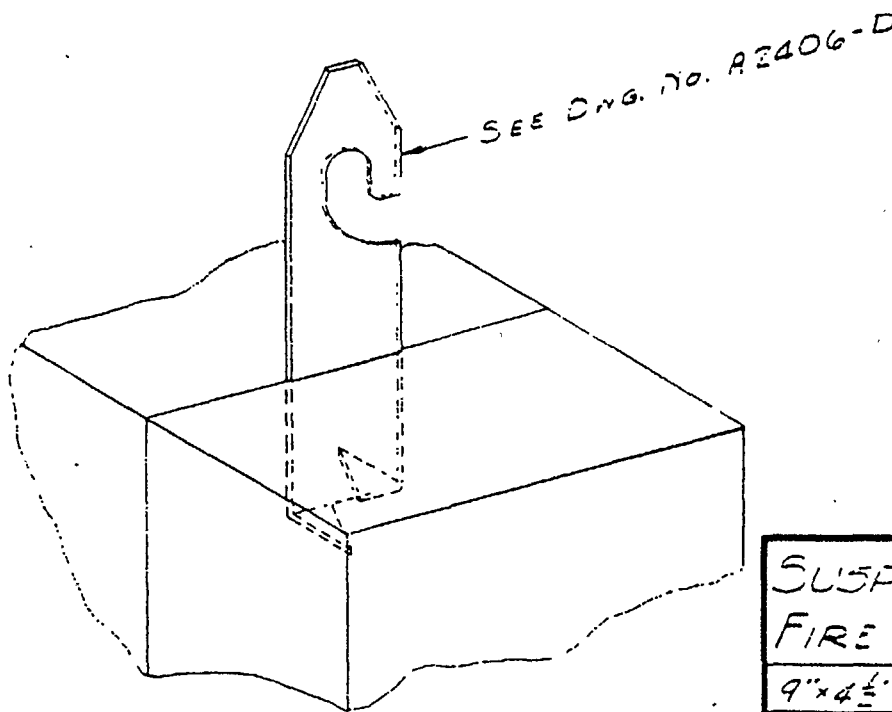


PLAINTIFF'S
EXHIBIT

GPR-26

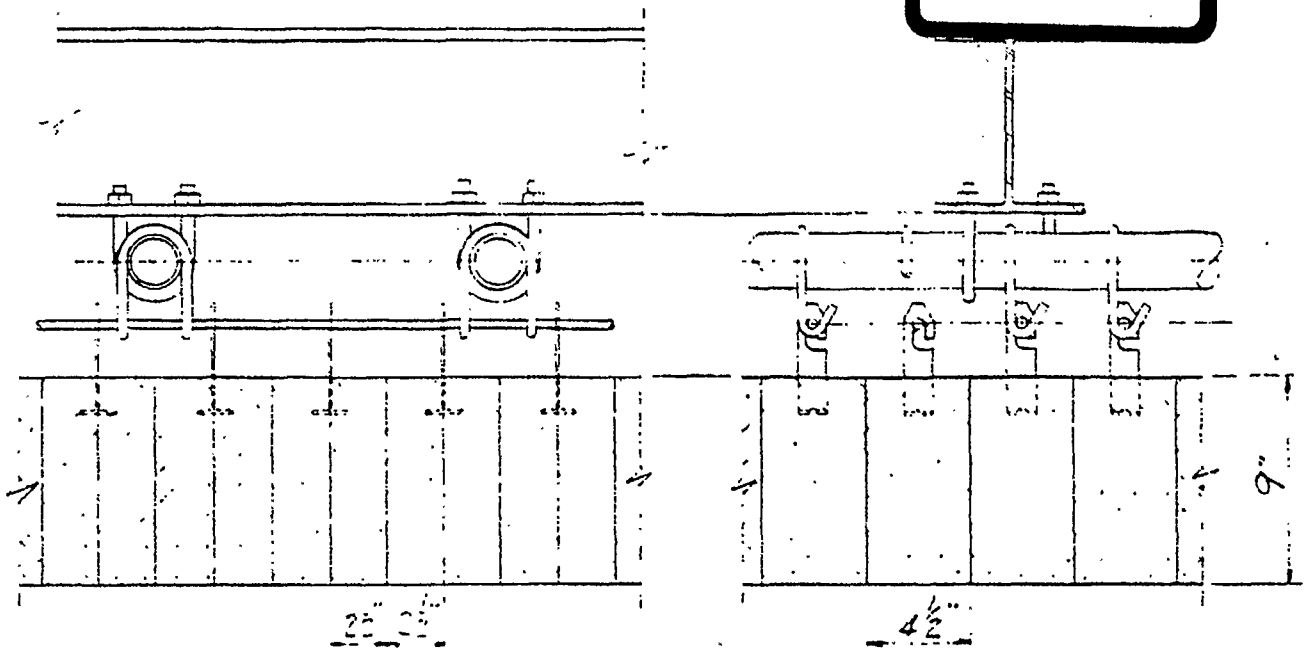

DO NOT SCALE THIS DRAWING USE DIMENSIONS ONLY
"F"—MATERIAL FURNISHED BY G. P. R. CO.
"N"—MATERIAL NOT FURNISHED BY G. P. R. CO.

THESE CONSTRUCTIONS ARE PROTECTED
PATENTS ALLOWED OR ISSUED

THIS DRAWING BASED ON INFORMATION FROM

SUSPENDED INSULATING
FIRE BRICK ARCH

9" x 4 1/2" x 22 1/2" INS. FB.

GEORGE P. REINTJES CO.

FURNACE WALLS & ARCHES

KANSAS CITY, MISSOURI

DRAWN BY
R. C. V.

CHECKED
W. S.

DATE
8-16-55

SCALE

1 1/2" = 1'-0"

DR. NO. A 2406-A1

02113:000