


# Asbestos Flowsheet No 1 Ore Supply, & Rock Fiber Circuit

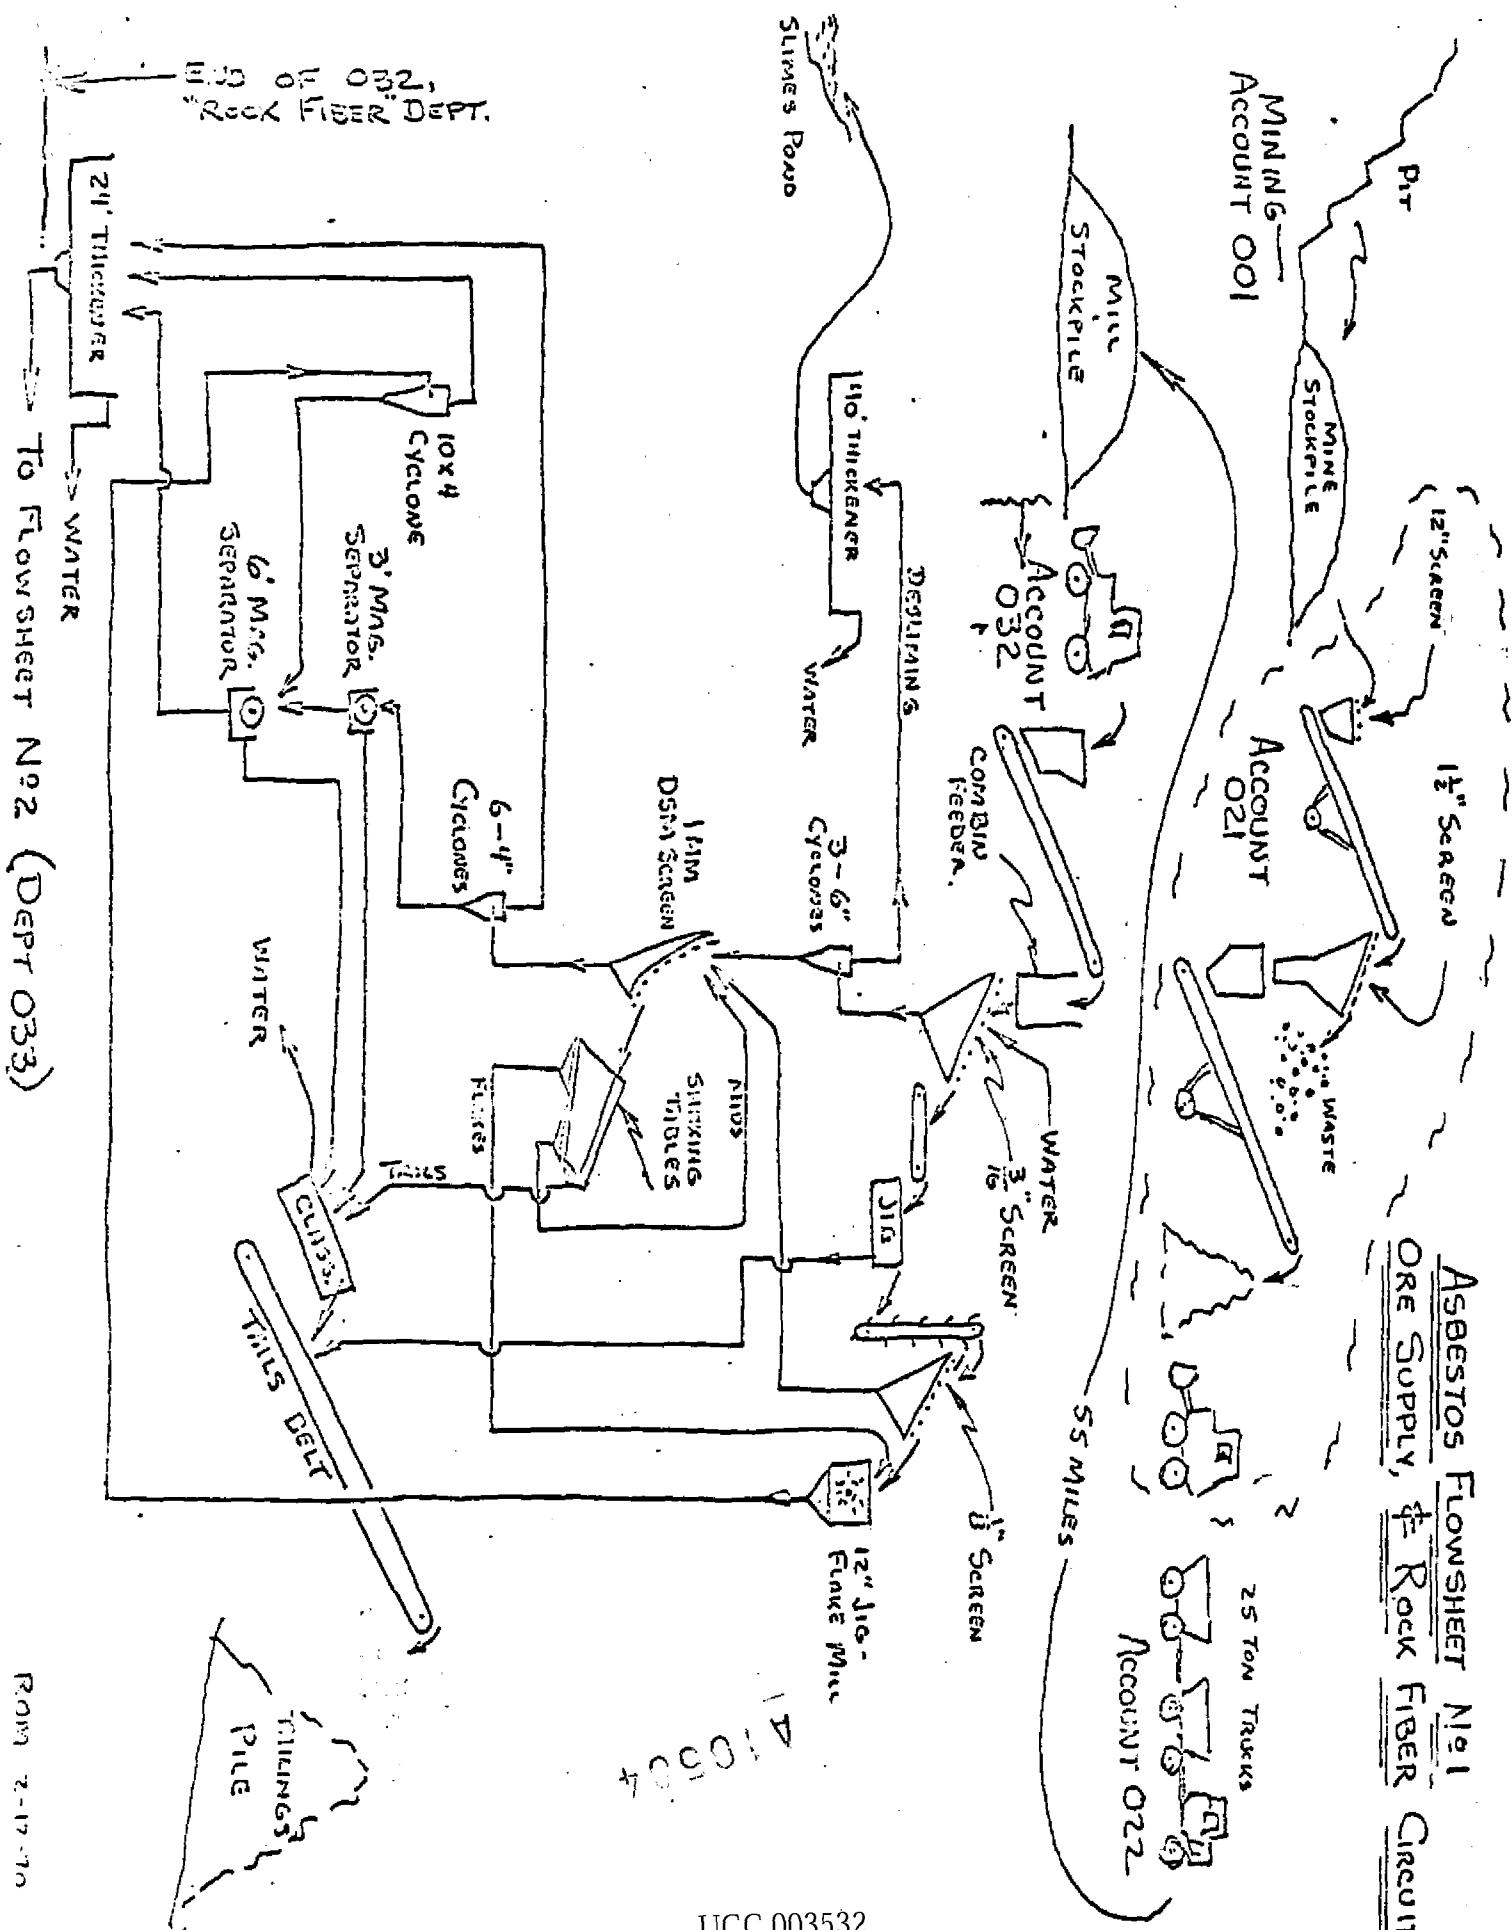

1410504

UCC 003532


SHEET NO. \_\_\_\_\_ OF \_\_\_\_\_  
 JOB NO. \_\_\_\_\_  
 SUBJECT \_\_\_\_\_  
 DATE \_\_\_\_\_  
 CHKD. BY \_\_\_\_\_  
 DATE \_\_\_\_\_

FROM 2-17-70

# FROM FLOWSHEET N°1

# ASBESTOS FLOWSHEET N°2

## REFINING & FILTRATION

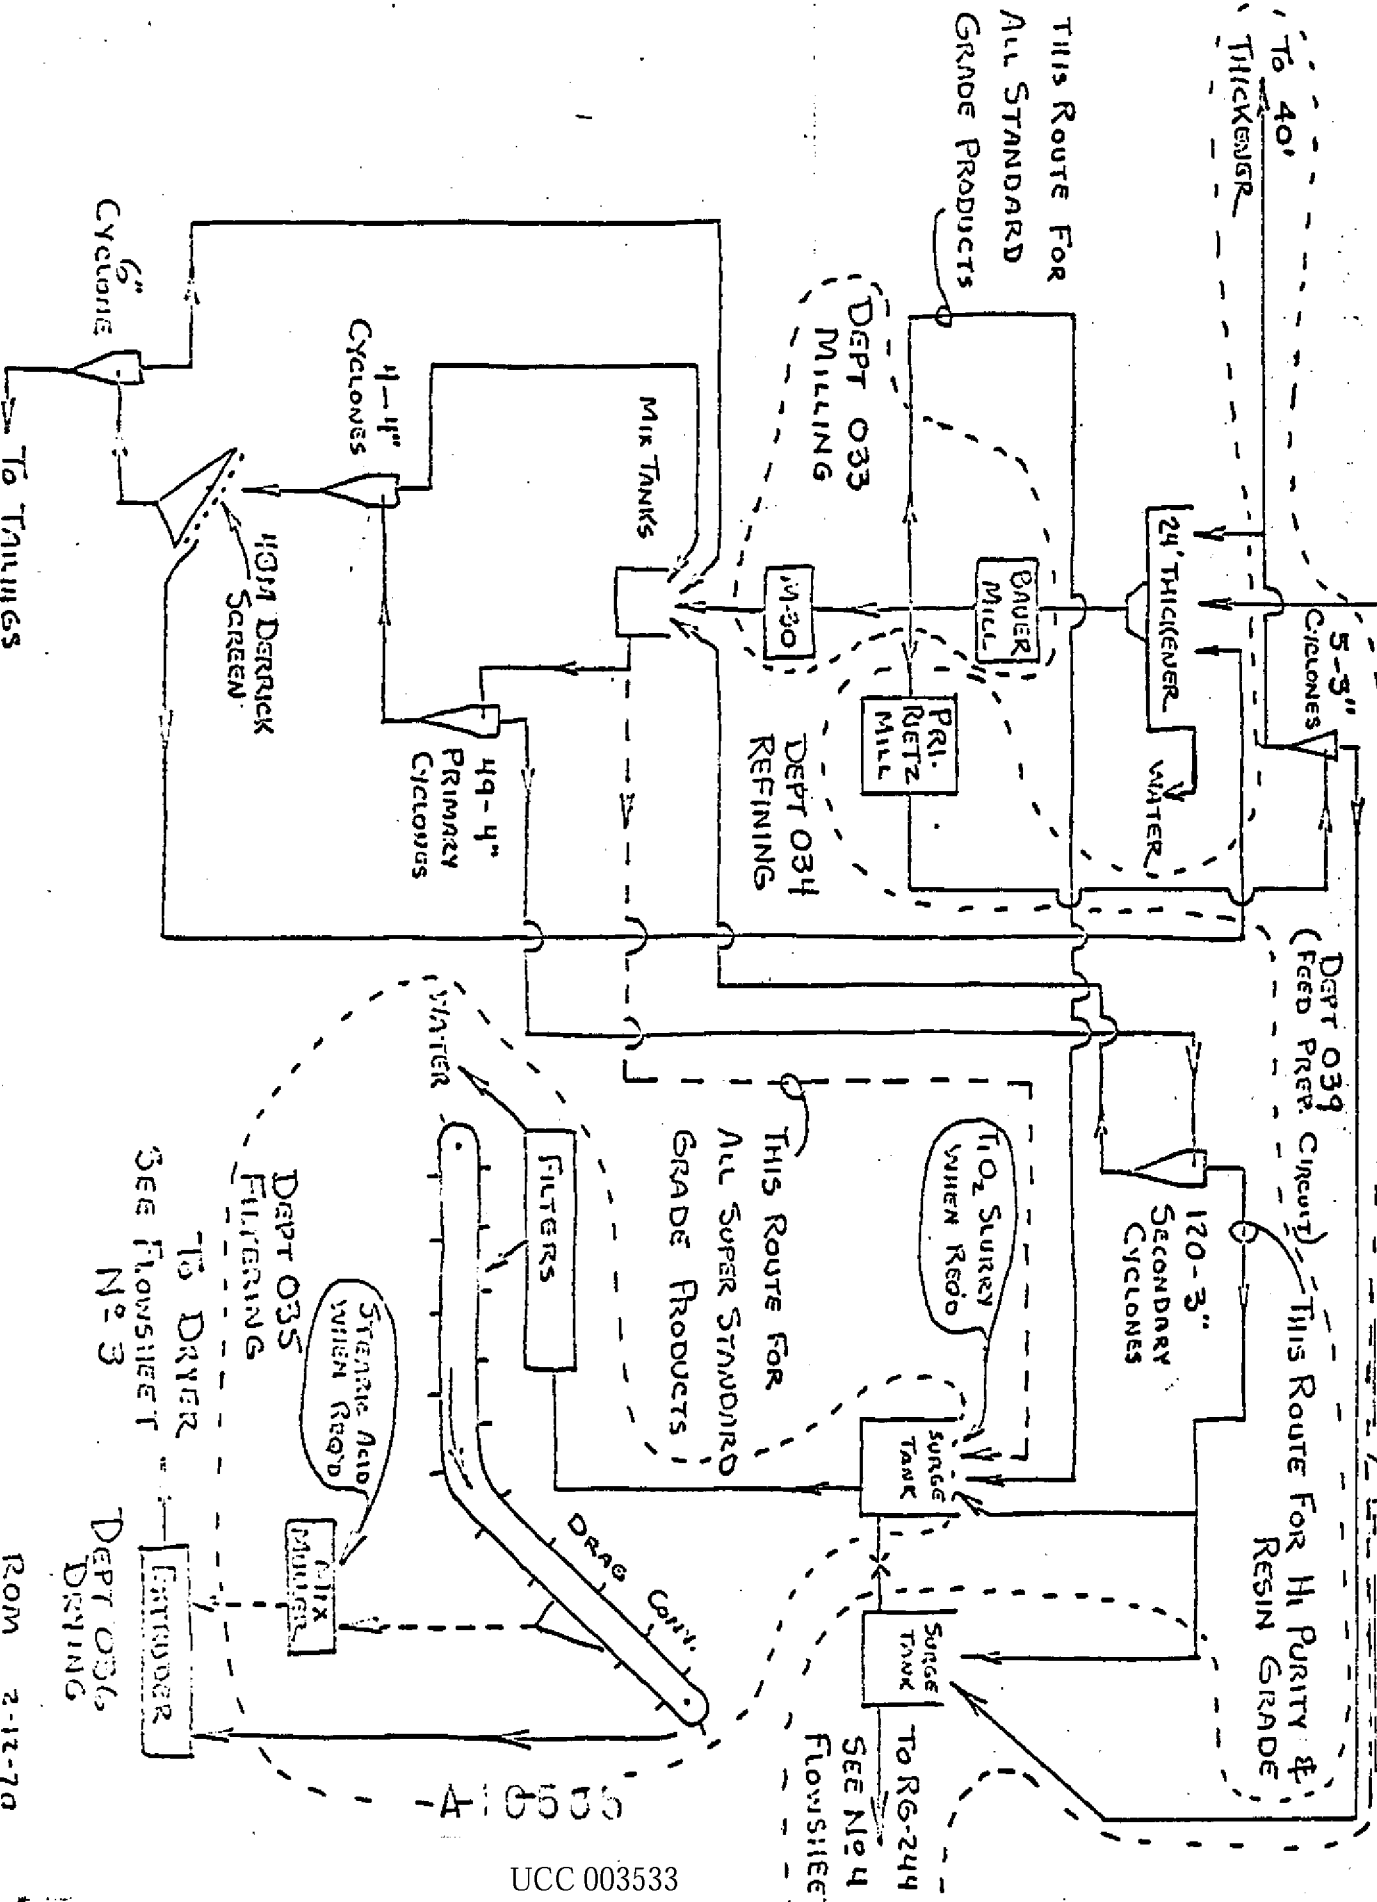

UCC 003533

# ASBESTOS FLOWSHEET N°3 FINAL PRODUCT HANDLING

FROM EXTRUDER  
ON FLOWSHEET N°2

DEPT 036  
DRYING

ROTO-LOUVER  
ROTARY  
DRYER

THIS ROUTE  
FOR SG101

JEFFREY  
MILL

THIS ROUTE  
FOR SUPER WABESTOS

DISC  
MILL

DEPT 037  
GRINDING

AIR

LIVE  
BOTTOM  
BIN

BIN

BIN

RAYMOND  
MILLS

DEPT 038  
PACKAGING

TEMPORARY  
BULK CAR  
LOADING

ANGERS

PALLETIZING

RR CAR OR TRUCK  
DEPT 297  
SHIPPING


YARD STORAGE  
DEPT 295  
STORAGE

A 10000

UCC 003534

FROM SURGE TANK  
ON FLOWSHEET N°2

ASBESTOS FLOWSHEET N°4  
RG-244 Circuit  
DEPT 039  
(See Flow sheet N°2 for Feed Prep. Circuit)

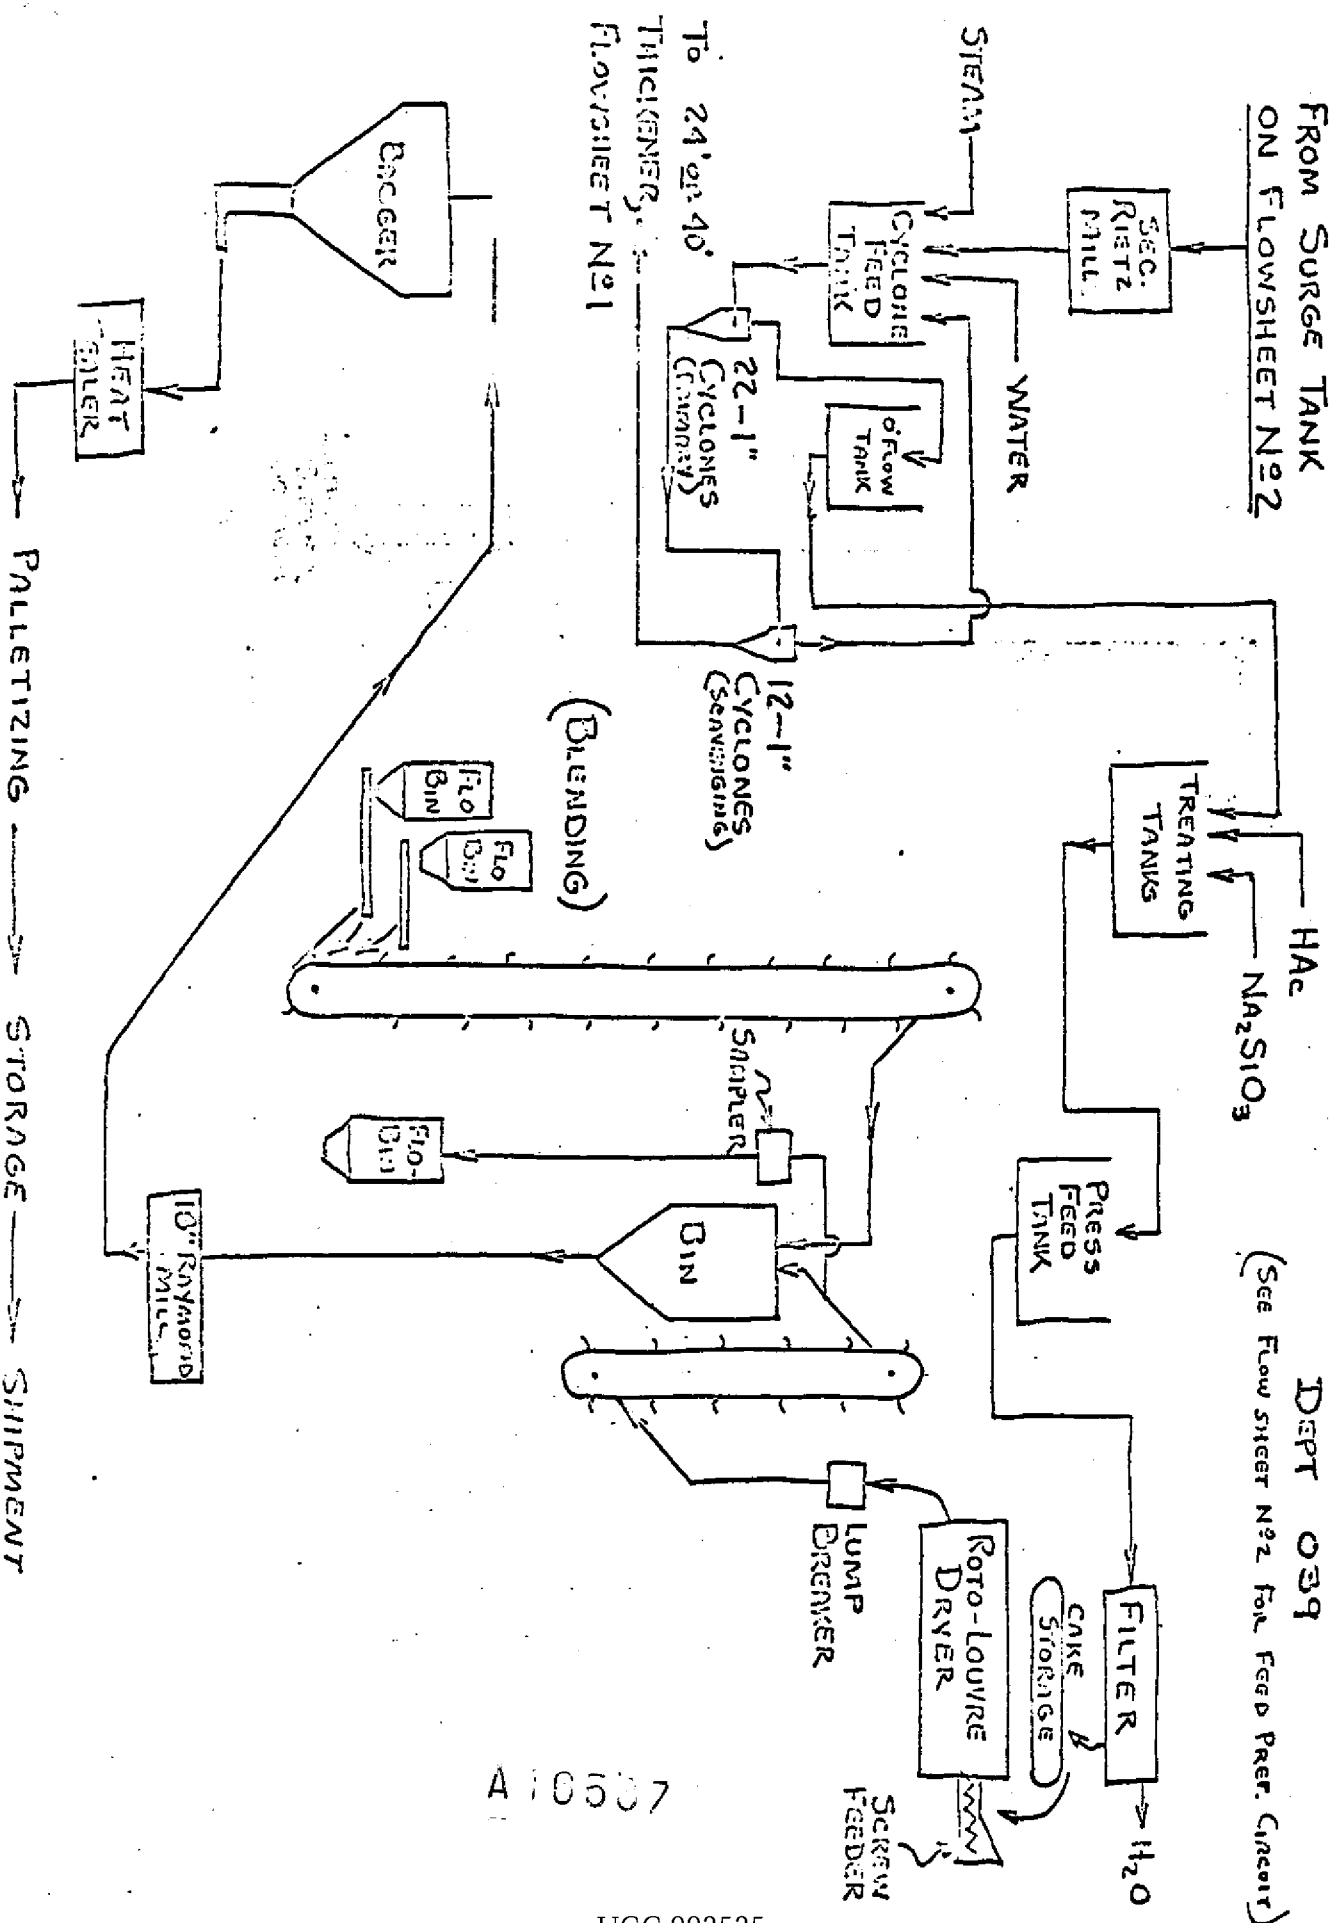

A 10507

UCC 003535

FORM 2-12-75

JOB NO.

CHKD. BY DATE