


**PLAINTIFF'S
EXHIBIT**
GPR-15

- ① Sec. F-Factory
- ② in. H. Plastic Insulation
- ③ M.W. Block M.W. Blanket M.W. Felt
- ④ Casting.
- ⑤ Air Space
- ⑥ Lath.
- ⑦ M.W. Plastic Insulation
- ⑧ Finish Insul. Mastic Steel P.
- ⑨ Slag Wool Packing
- ⑩ Offset Exp. Joint

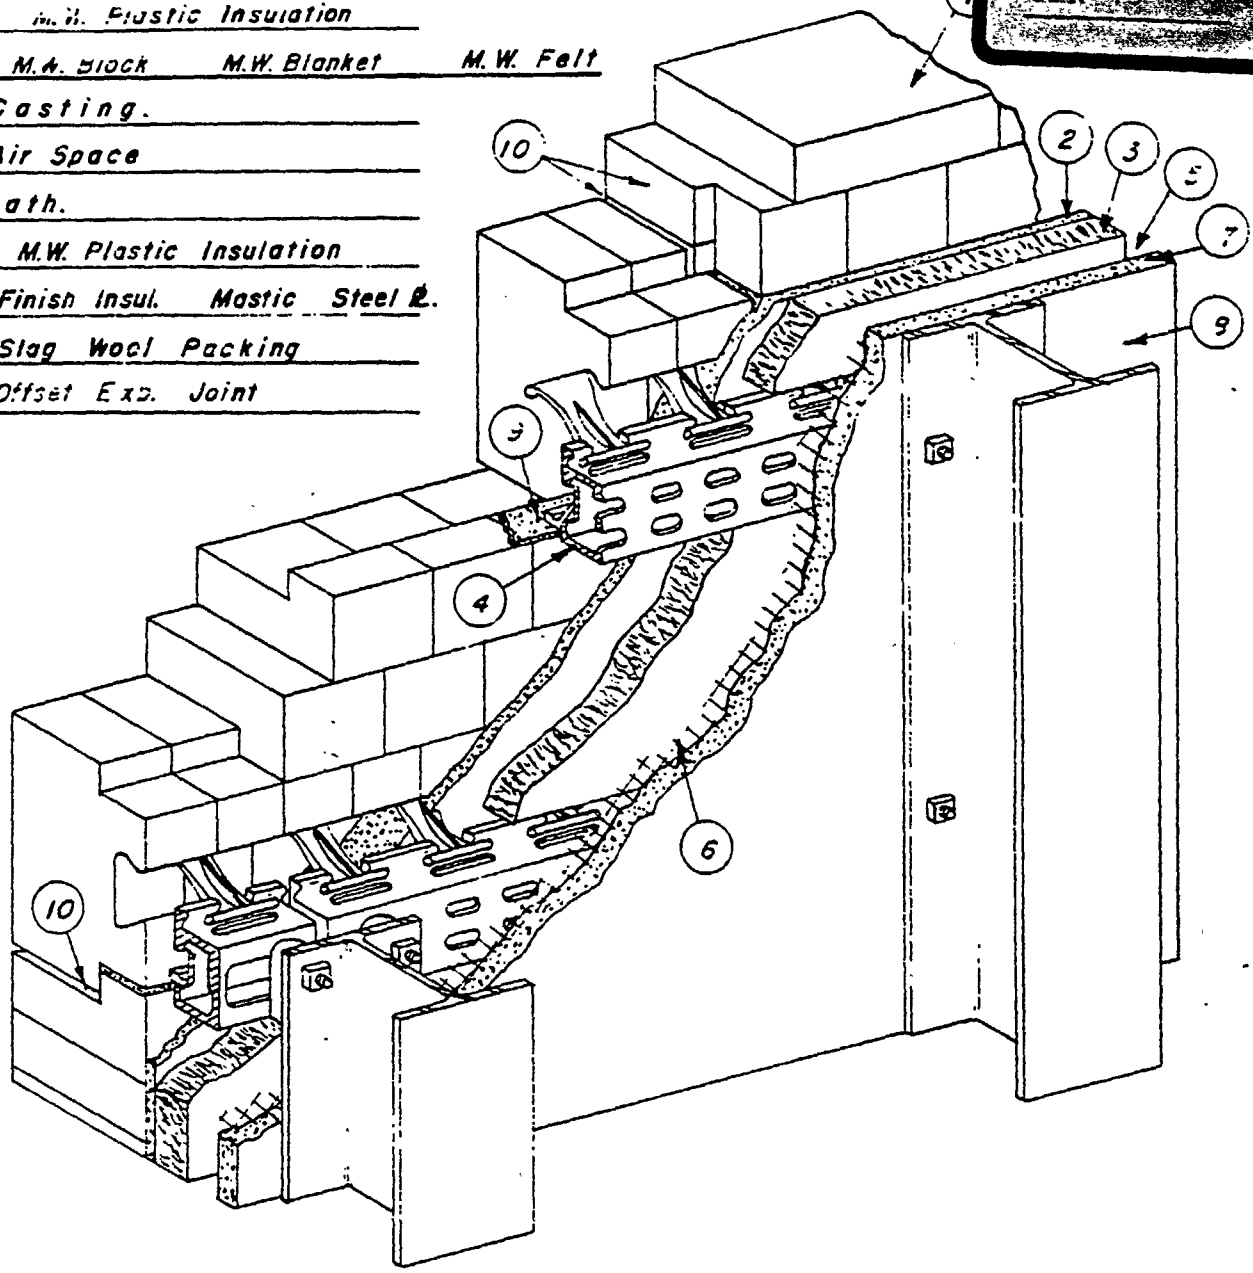

*ISOMETRIC OF 7" SEC. SUS. WALL
SHOWING INSULATION*

DO NOT SCALE THIS DRAWING USE DIMENSIONS ONLY
 "F" — MATERIALS FURNISHED BY G. P. R CO
 "N" — MATERIAL NOT FURNISHED BY G. P. R CO

THESE CONSTRUCTIONS ARE PROTECTED
 PATENTS ALLOWED OR ISSUED

GEORGE P. REINTJES CO.
 FURNACE WALLS & ARCHES
 KANSAS CITY, MISSOURI

THIS DRAWING BASED ON INFORMATION FROM

DRAWN BY R.P.M.	CHECKED	DATE 2-17-50
SCALE N.T.S.	DR. NO A 2074	

02102-000