


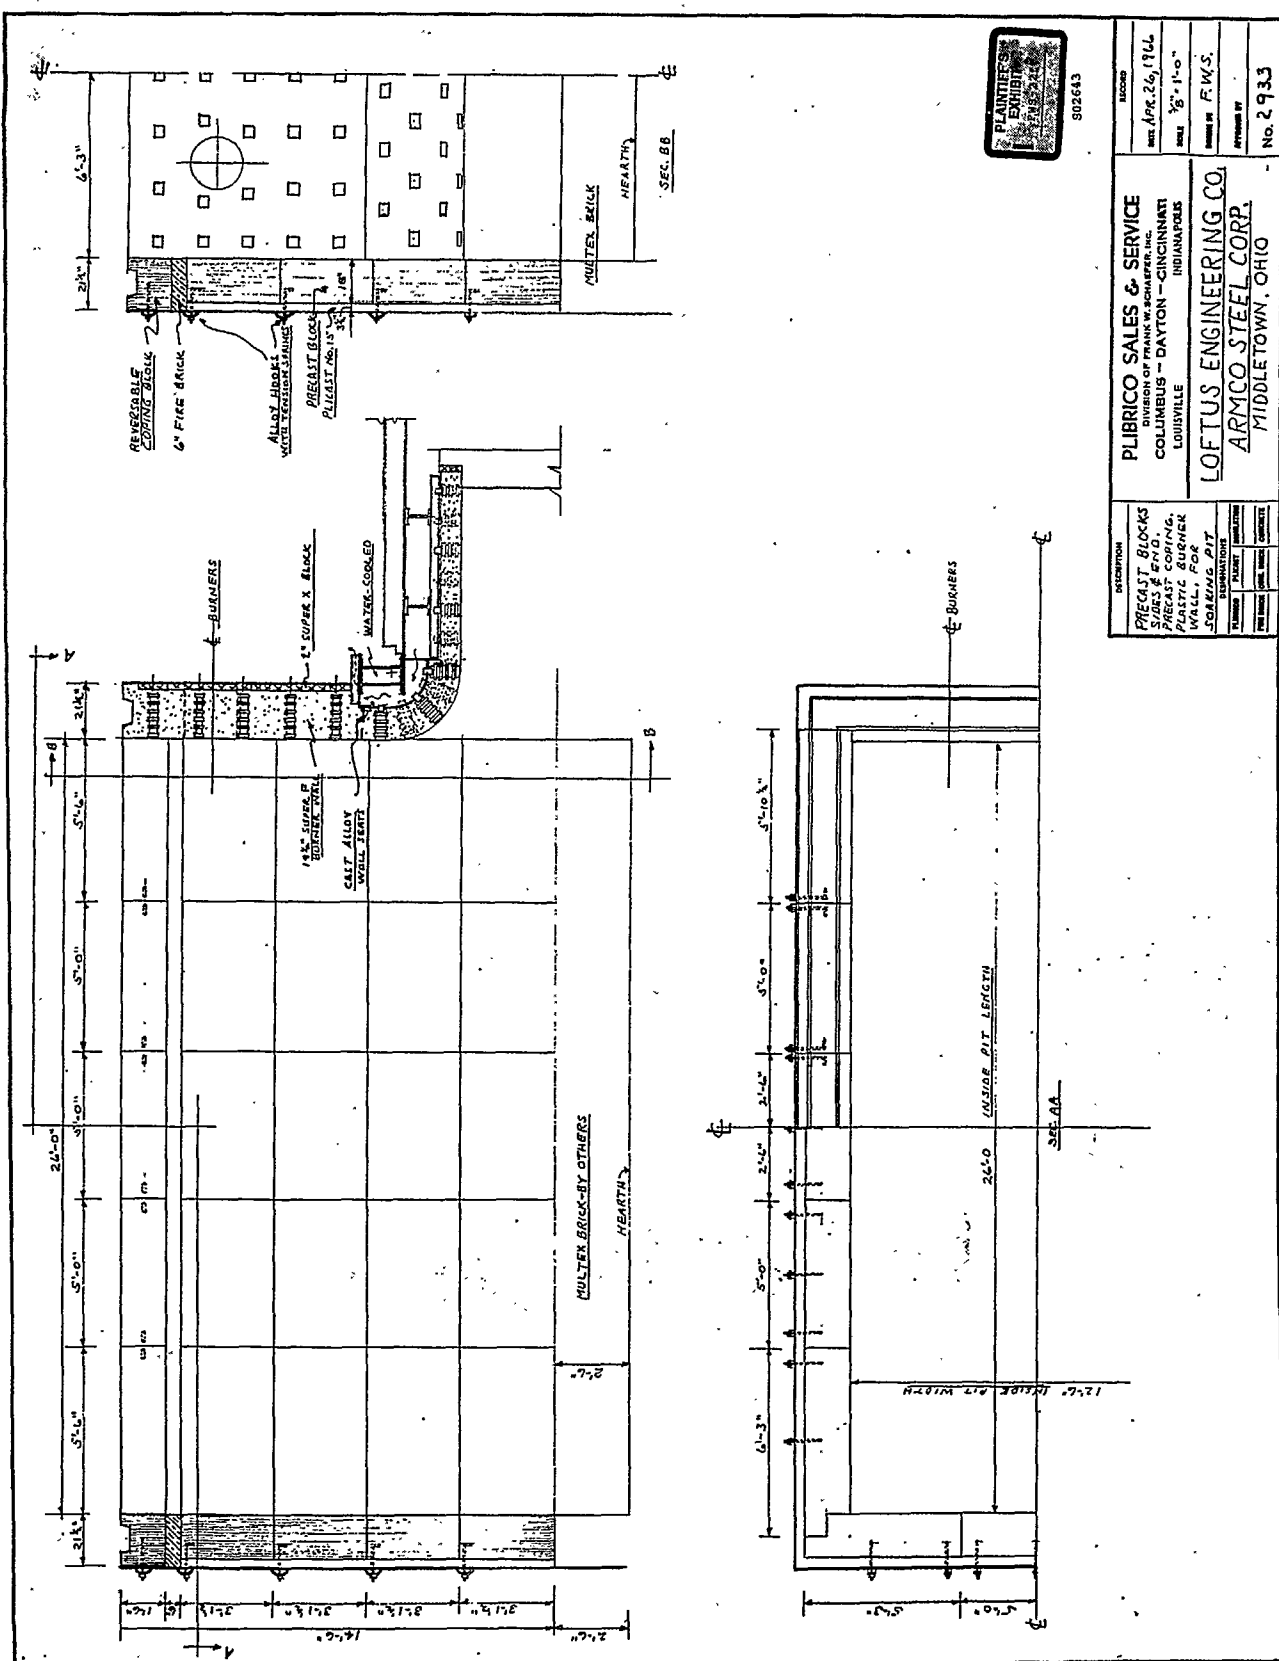

DESCRIPTION		RECORD	
PRECAST BLOCKS SUBS. & ENDS PRECAST COPING PLASTIC BURNER WALL, FOR SOILING PIT	QUANTITY	DATE	BY
	1000	APR. 26, 1941	F.W.S.
	1000		
	1000		
PLIBRICO SALES & SERVICE DIVISION OF FRANK W. SCHAEFER, INC. COLUMBUS - DAYTON - CINCINNATI LOUISVILLE		LOFTUS ENGINEERING CO. ARMCO STEEL CORP. MIDDLETOWN, OHIO	
No. 2933			