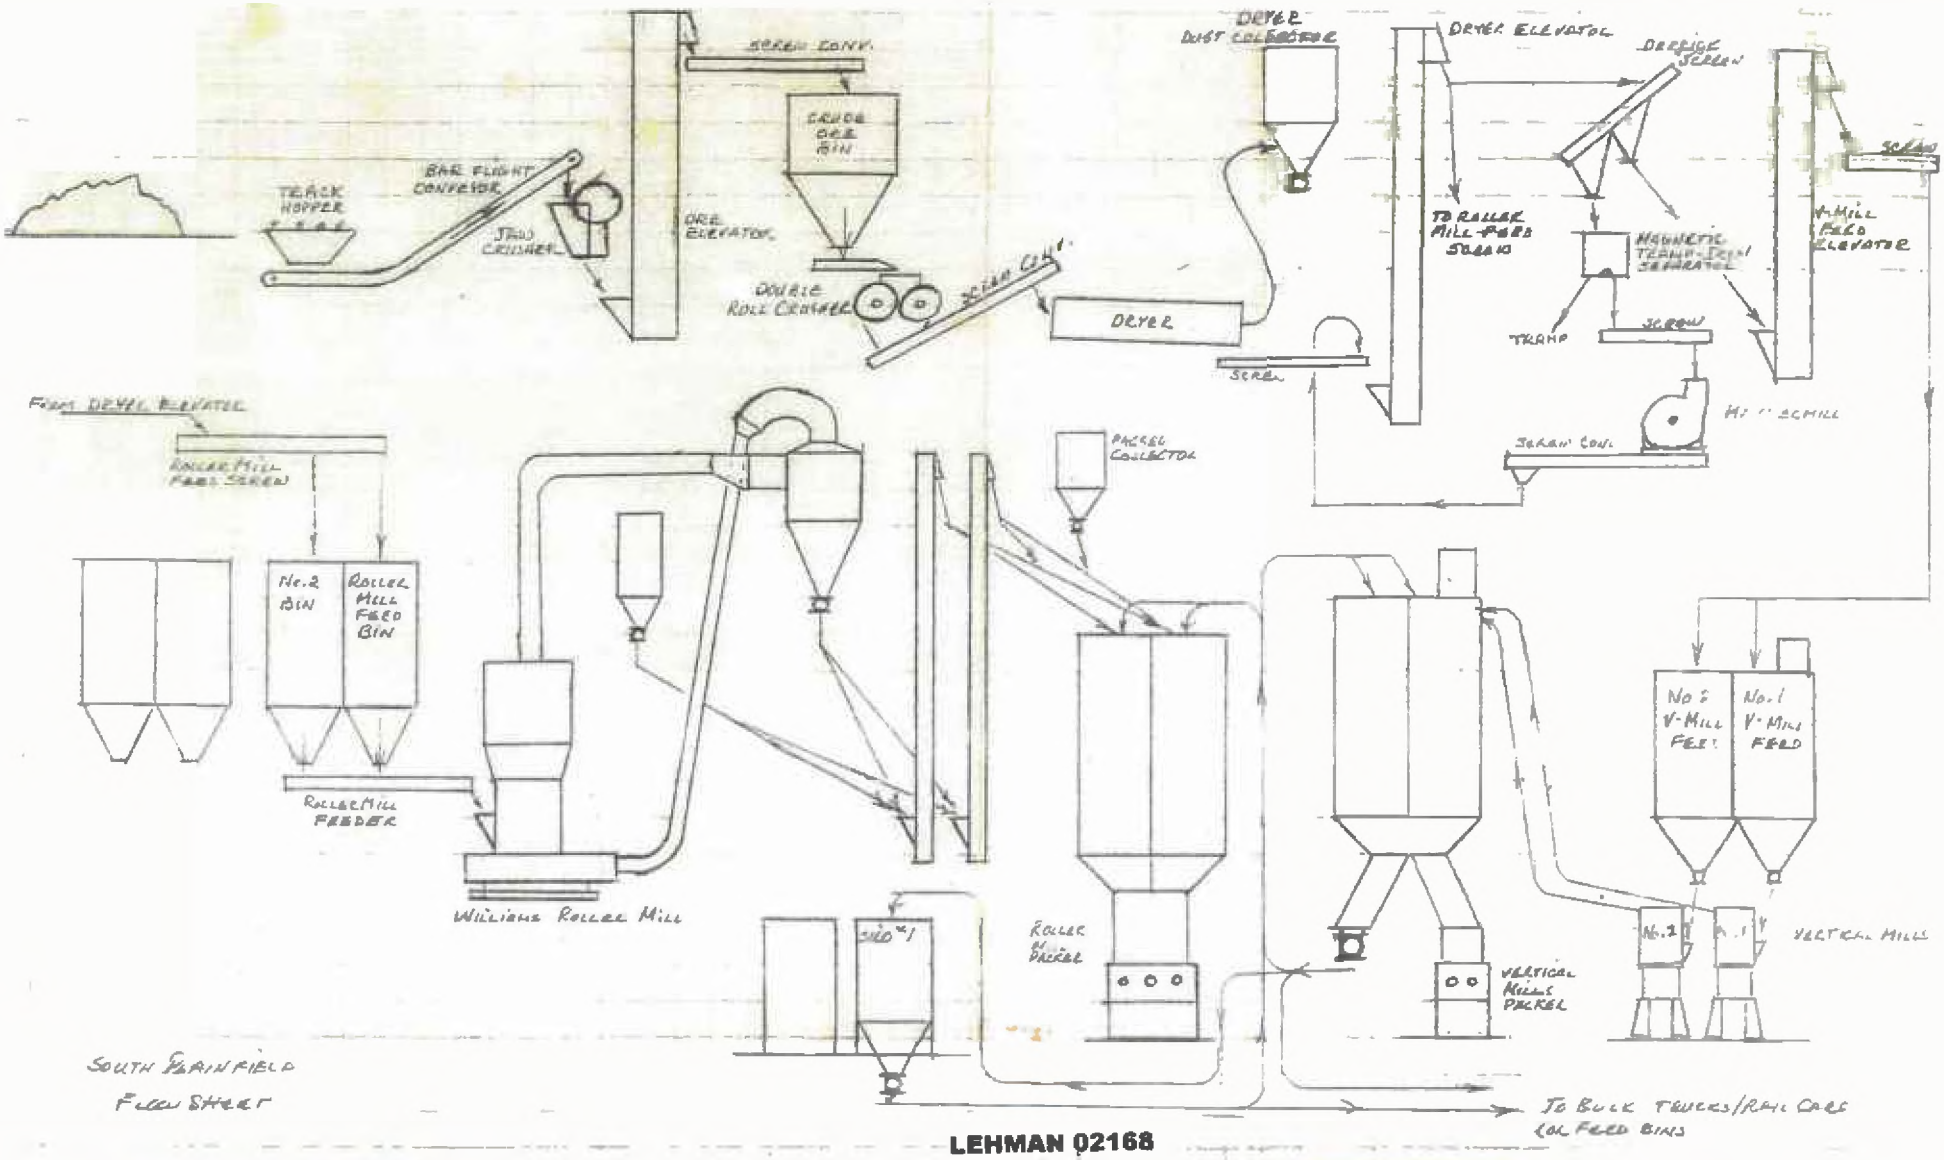

SOUTH PLAINFIELD
FLOW SHEET

LEHMAN 02168

PLAINTIFF'S EXHIBIT
Lehman-6
9/8/11 PS

PLAINTIFF'S EXHIBIT
WCD-30