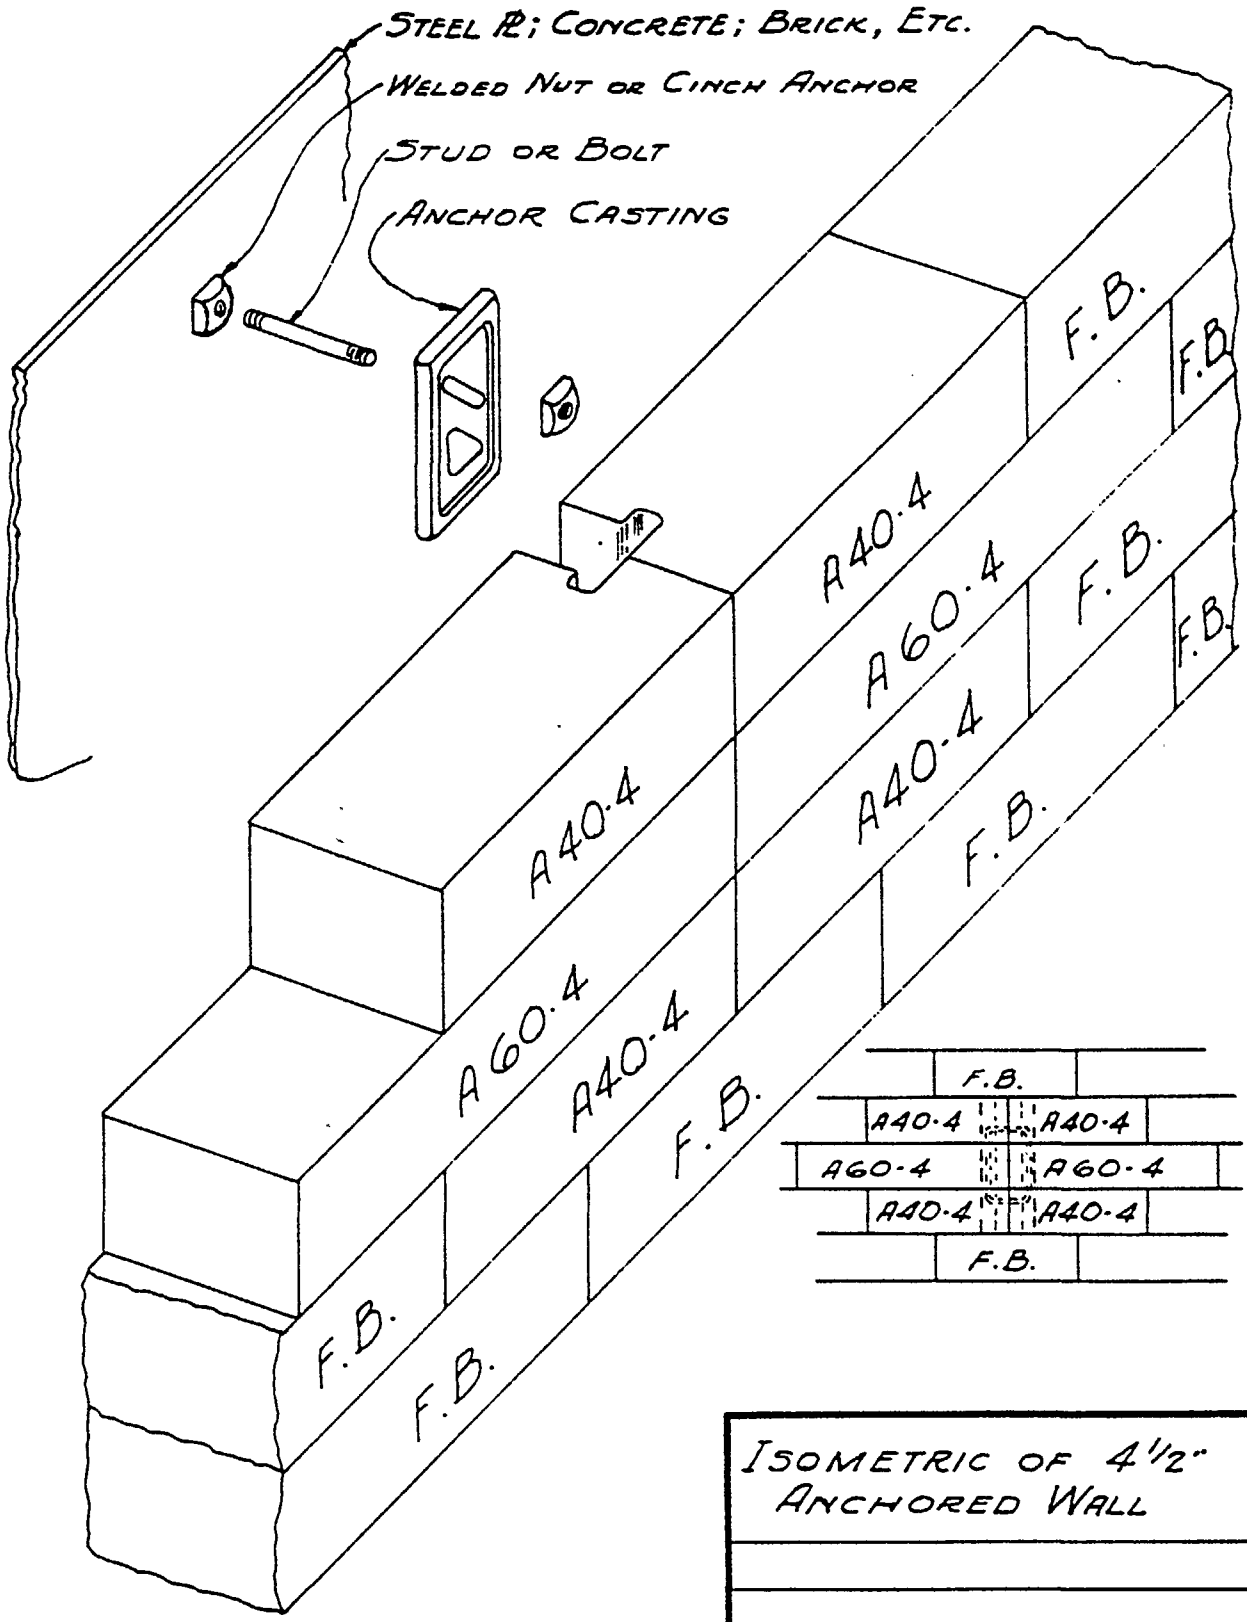

DO NOT SCALE THIS DRAWING USE DIMENSIONS ONLY
"F"—MATERIAL FURNISHED BY G. P. R. CO.
"N"—MATERIAL NOT FURNISHED BY G. P. R. CO.

THESE CONSTRUCTIONS ARE PROTECTED
PATENTS ALLOWED OR ISSUED

THIS DRAWING BASED ON INFORMATION FROM

ISOMETRIC OF 4 1/2" ANCHORED WALL

GEORGE P. REINTJES CO.
FURNACE WALLS & ARCHES
KANSAS CITY, MISSOURI

DRAWN BY	CHECKED	DATE
JM		9-16-59
SCALE Iso. 3"=12"	DR. NO. A 2386 A	

PLAINTIFF'S EXHIBIT
GPR-32